



**Note: Front elevation is coloured for illustration purposes.  
please refer to materials plan for specific materials.**

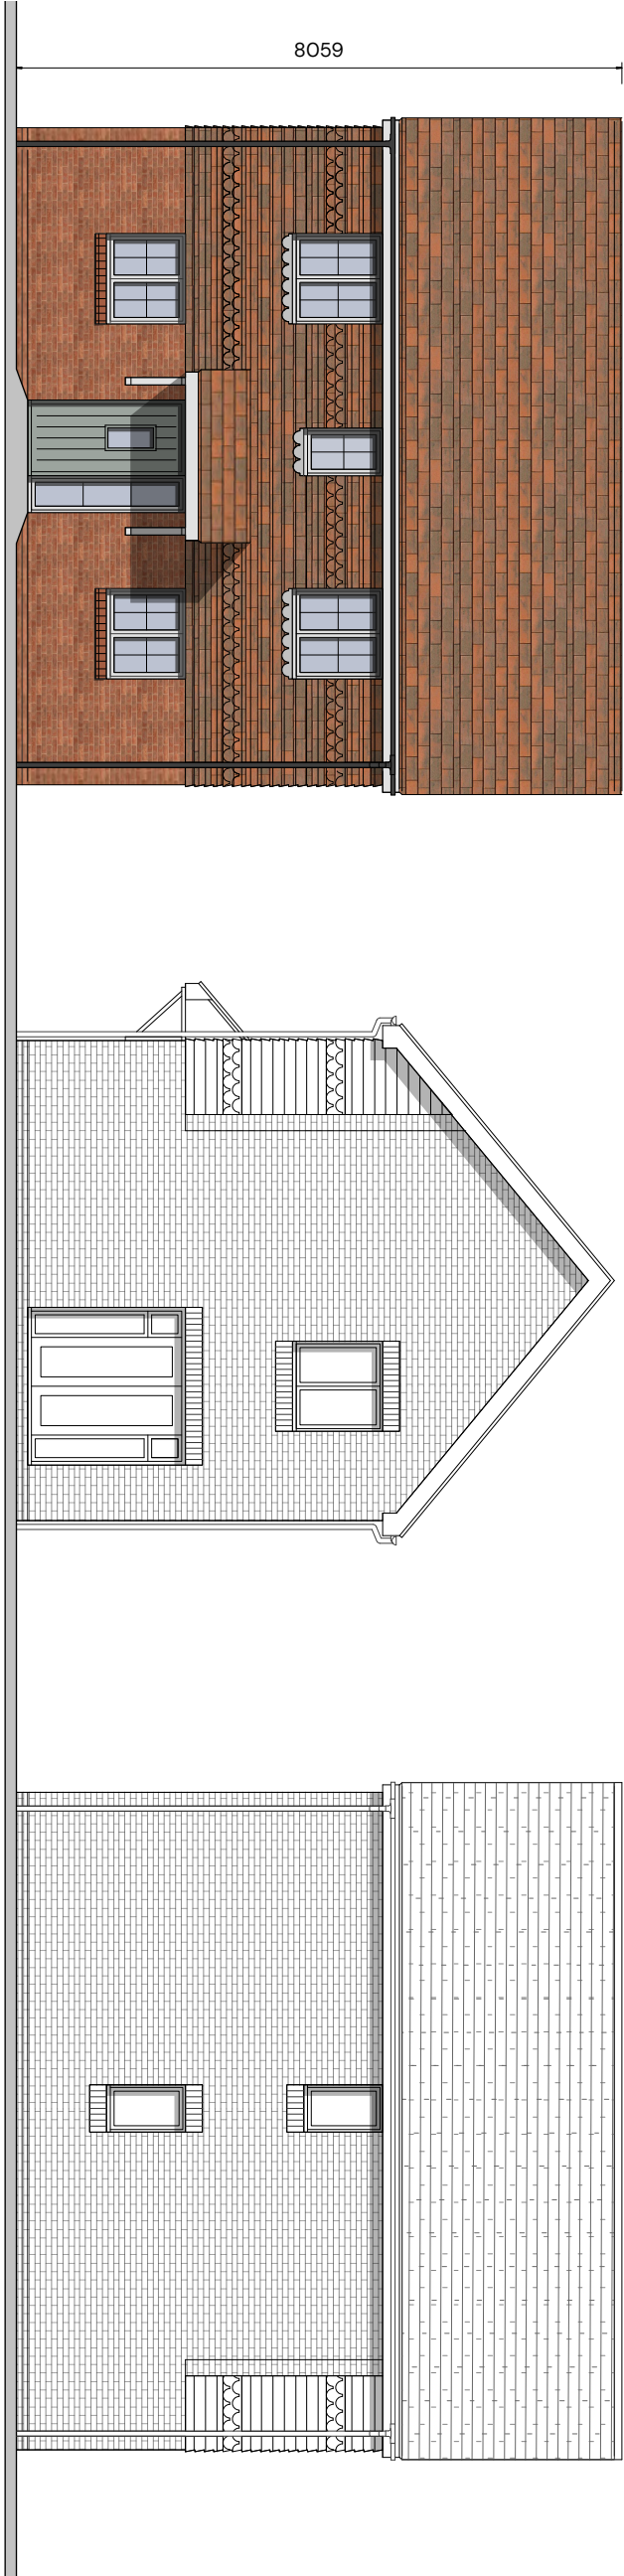


Front Elevation

Side Elevation


Rear Elevation

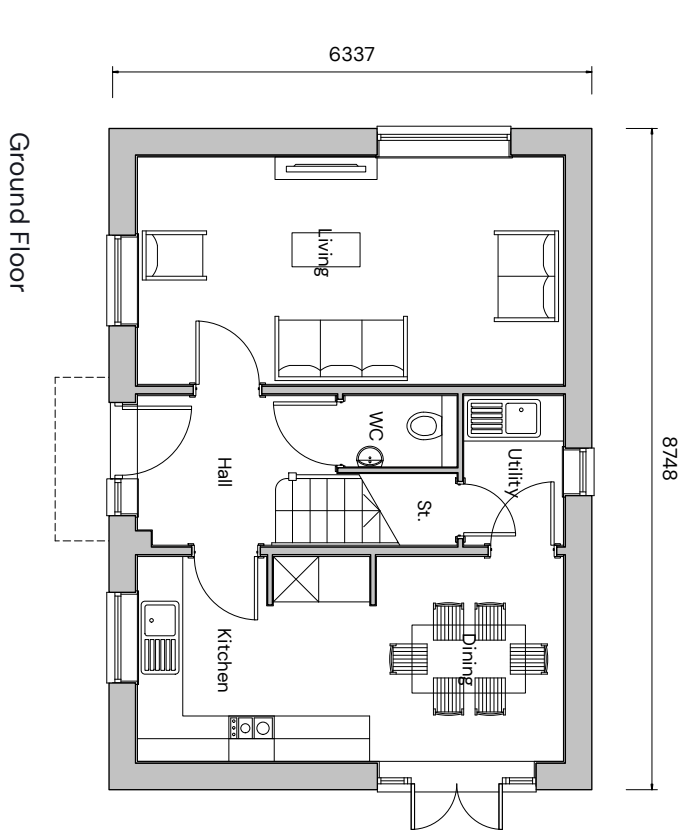

Ground Floor

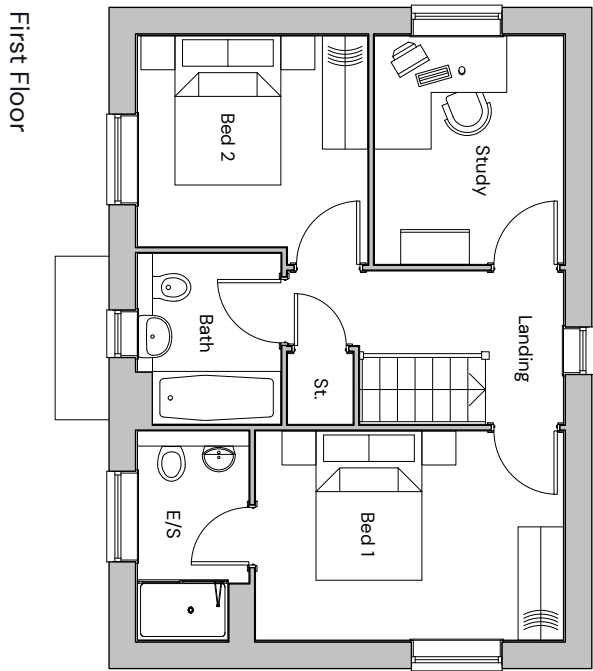

First Floor

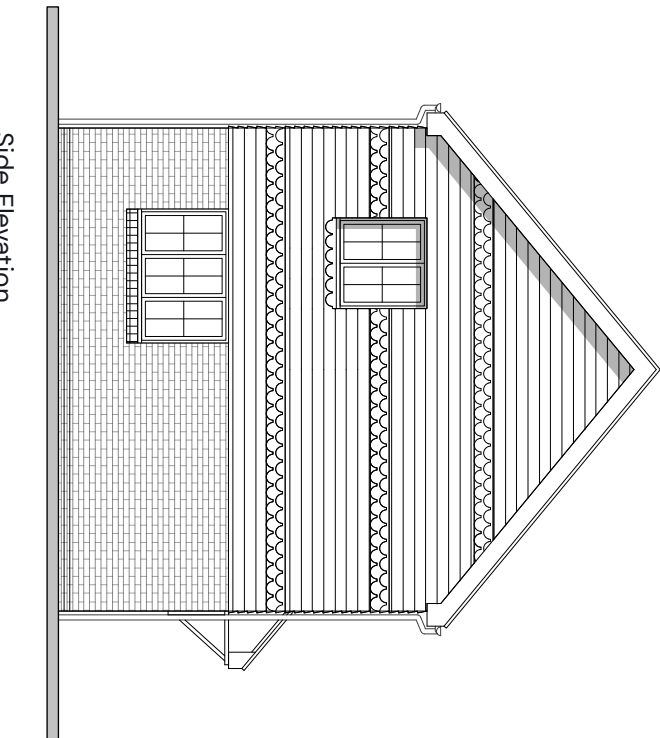

Side Elevation

Plot Numbers  
As: 113, 139  
Handed: 138

