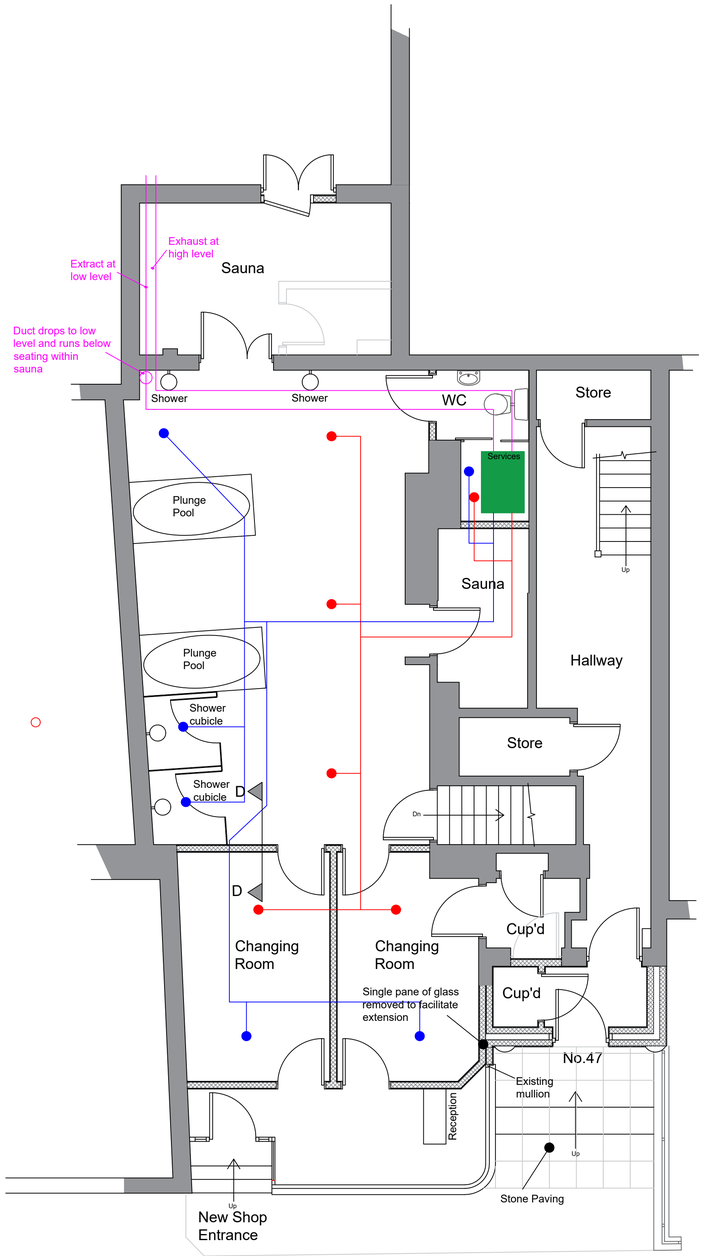

Proposed Ventilation Layout (Scale 1:50)

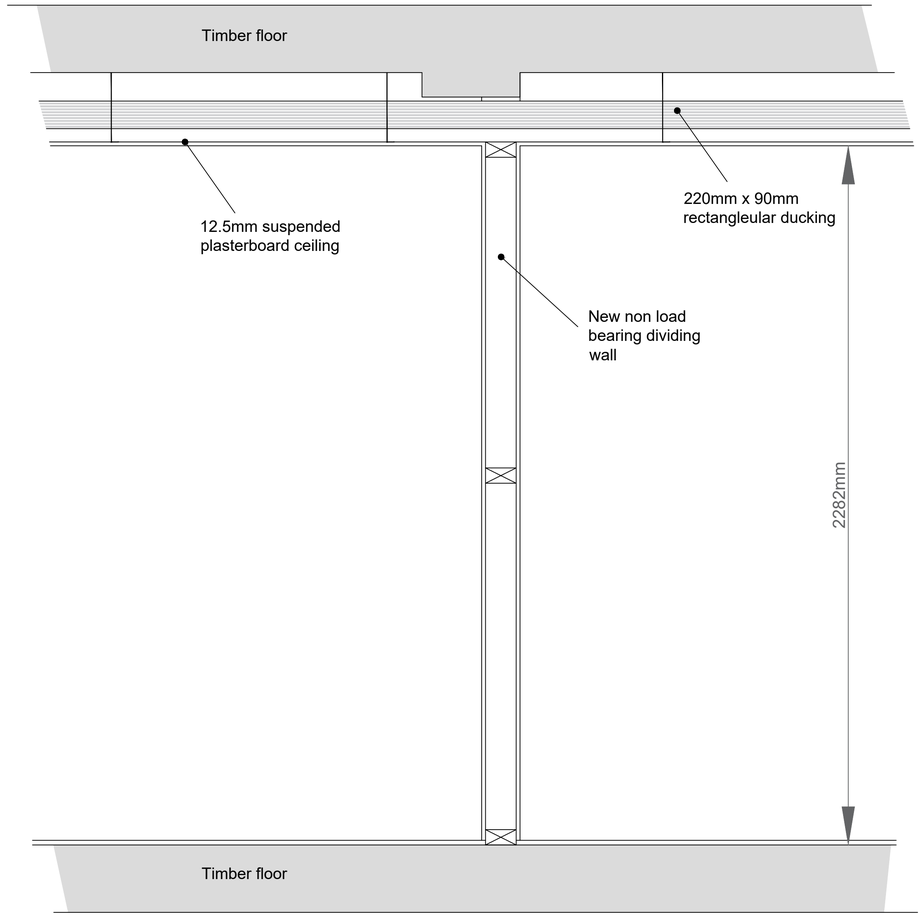

Proposed Section D - D (Scale 1:10)

Legend

- 'Salda' MVHR ventilation unit
- Extract & Exhaust
- Exhaust ductwork
- Extract ductwork

Scale Bar (1:50)
0m 5m

A	Sept 26	Drawing updated

revisions

DOWNSVIEW ASSOCIATES
Chartered Surveyors

Little Acorns, Hampers Lane, Storrington, West Sussex, RH20 3HZ
Tel: 01903 746307 Mob: 7525 844665
Email: mail@downsview-surveyors.co.uk

RICS

address
47 London Road
Horsham
West Sussex

project
Proposed Change of use, porch extension and alterations

title
Proposed ventilation layouts

scale	date	revision
As noted @ A1	September 2026	A

drawing number
2025.490.05