


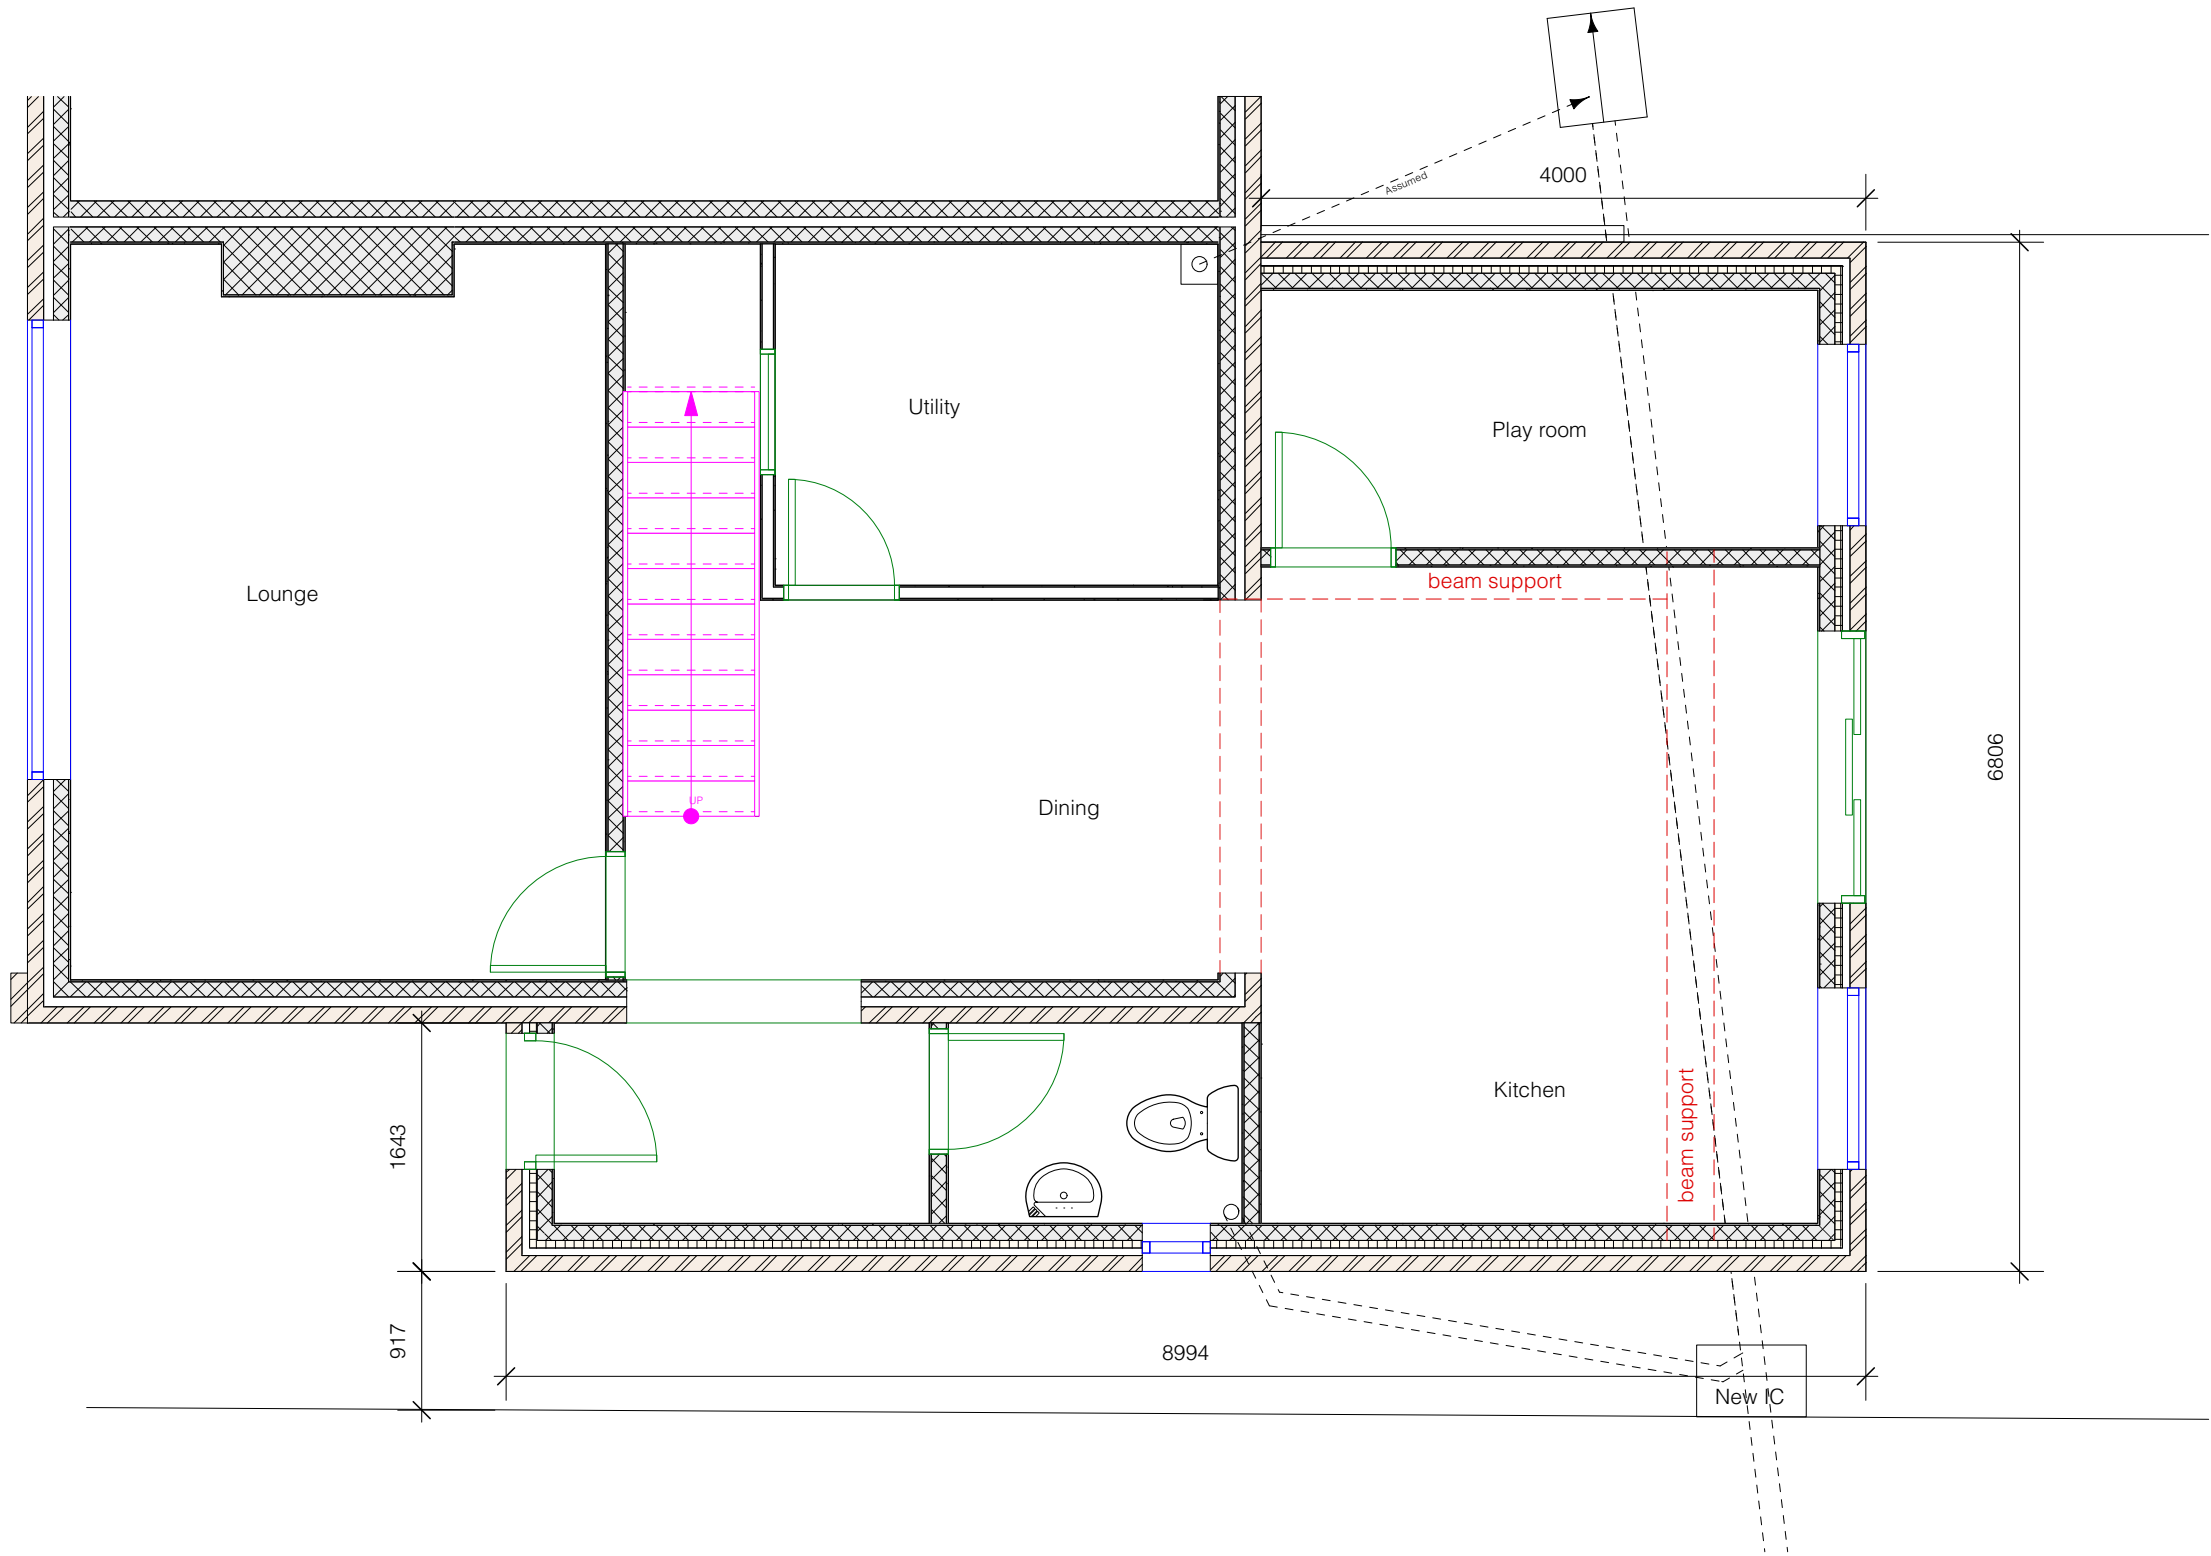

Project Name:

Rear & side single storey extension

Date: 25/03/2026

Client:

Hopkins

Site Address:

79 Lambs Farm Road
Horsham
RH12 4LE



Paul Maggs MCIAT

Hazelwood, Harbolets Road,
West Chiltoning RH20 2LG

Tel: 01798 813298

paul@pbproperties.co.uk
www.pbproperties.co.uk

Drawings produced using Vectorworks
CAD. Only written dimensions to be
respected. Copyright protected to
PB Properties

