



Paul Maggs MCIAT

Hazelwood, Harbolets Road,
West Chilmington RH20 2LG

Tel: 01798 813298


paul@pbproperties.co.uk
www.pbproperties.co.uk

Drawings produced using Vectorworks
CAD. Only written dimensions to be
respected. Copyright protected to
PB Properties



CIAT

CHARTERED PRACTICE

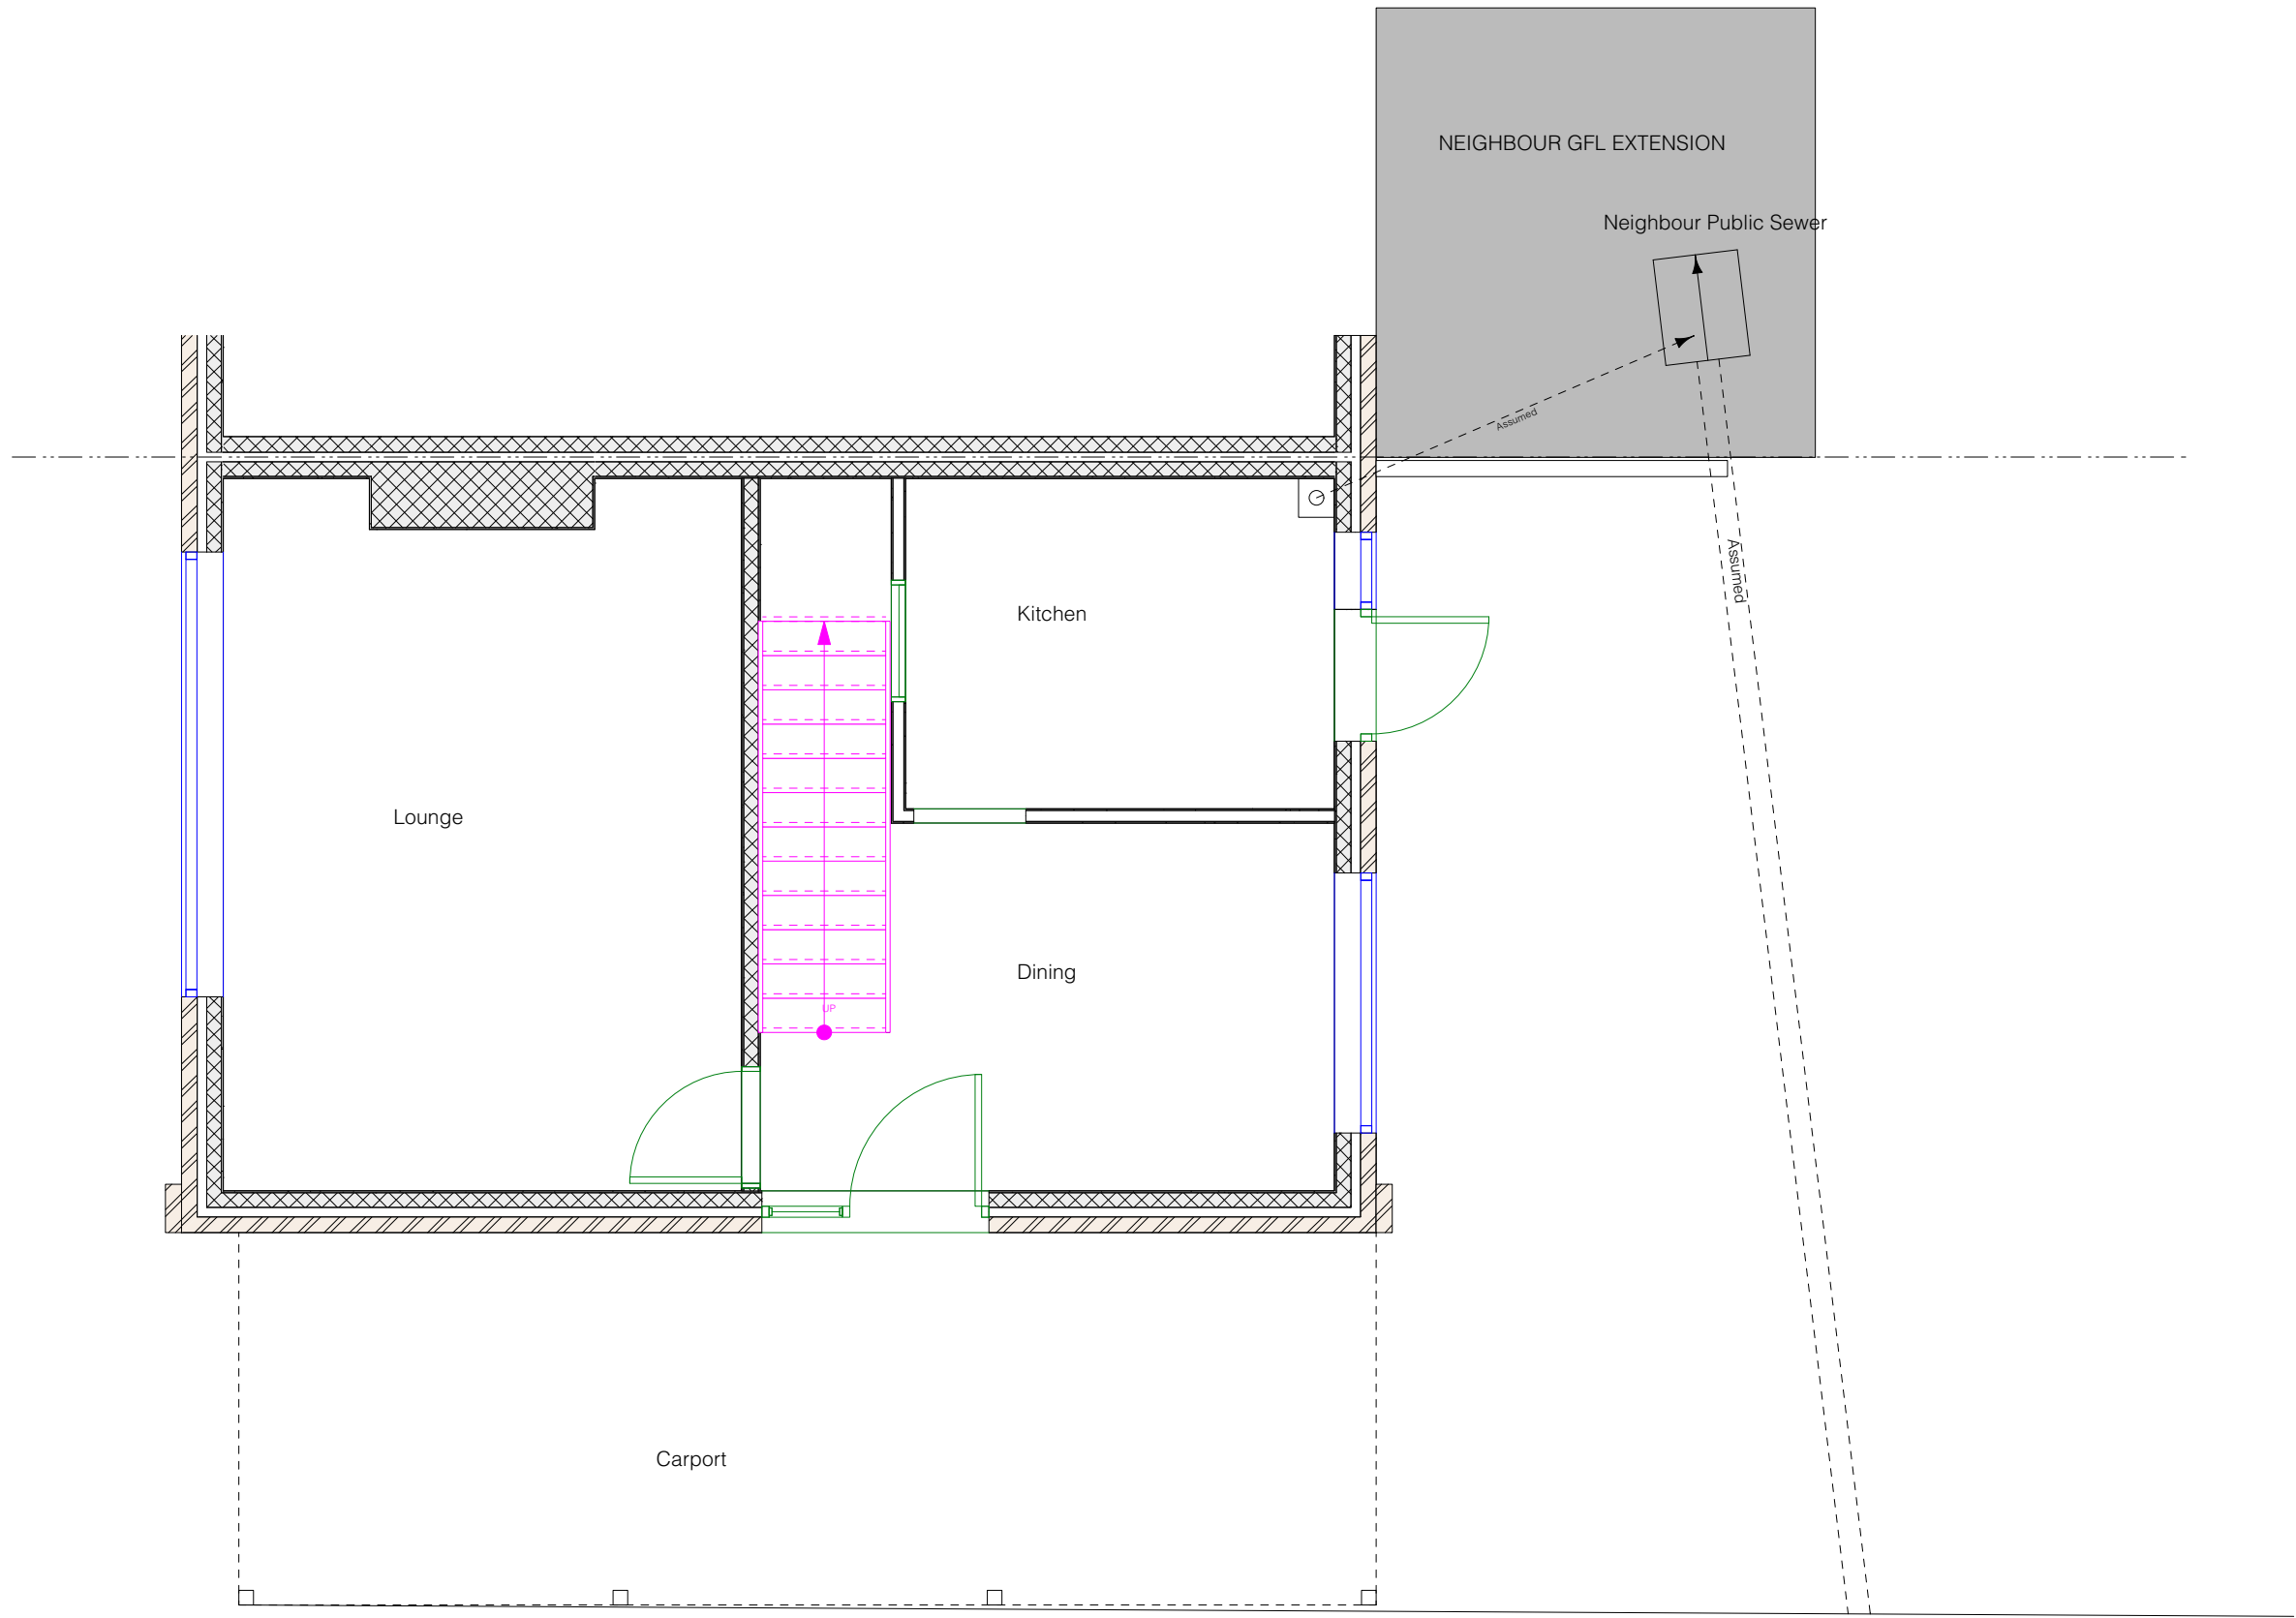

EXISTING GROUND FLOOR

