


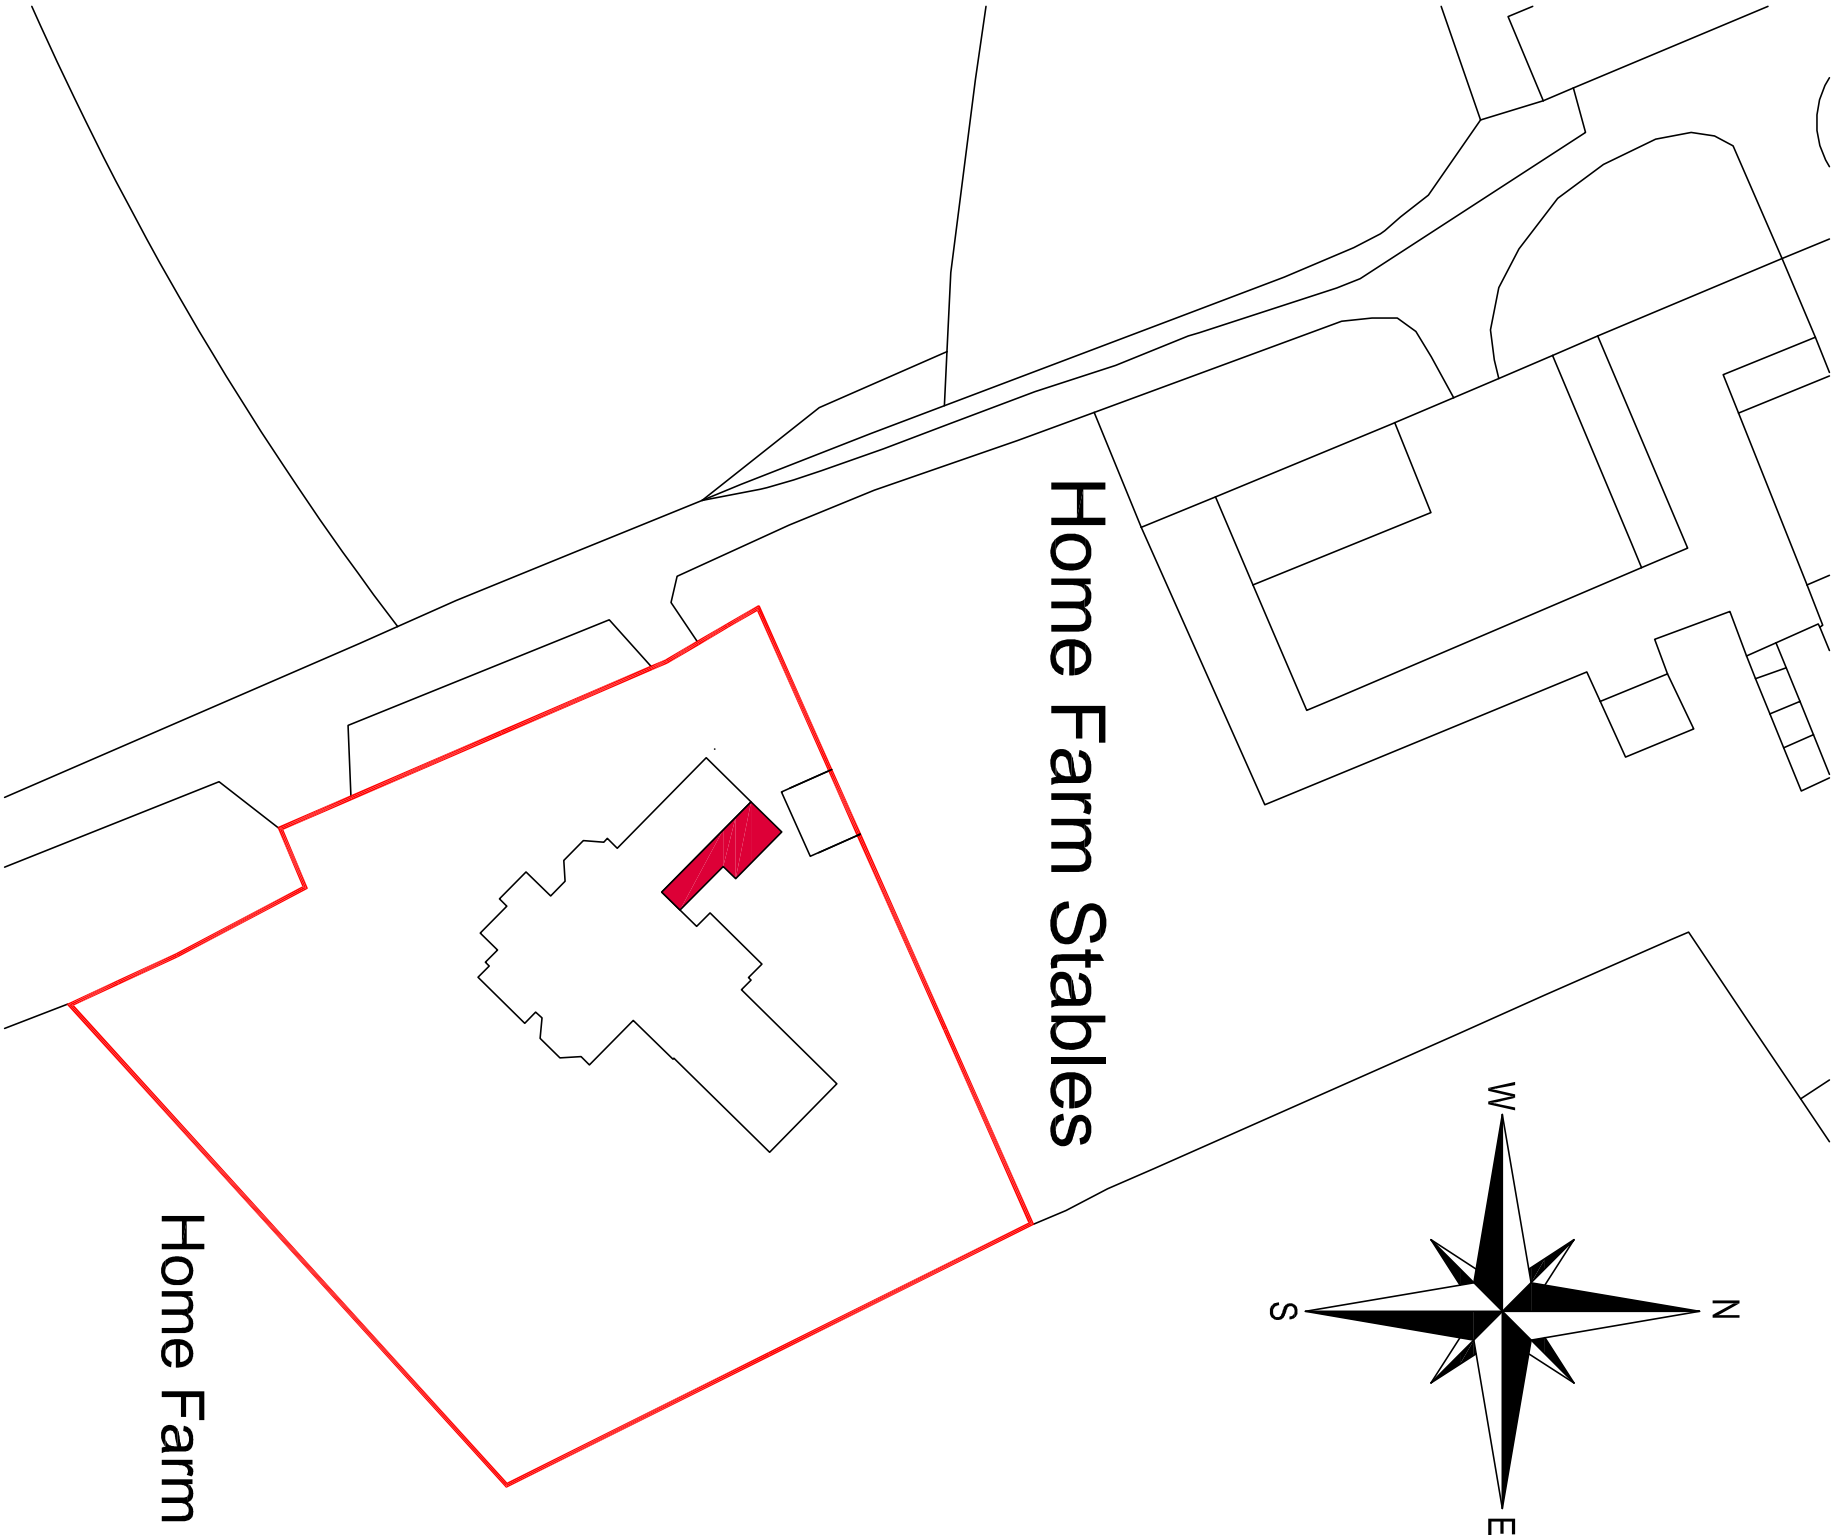

fulcrum design

Address
Suite 7 Taxtholme
Guildford Road, Bookham
Surrey KT23 4HB
Tel
01372 451425
Fax
01372 459620
Web
www.fulcrumarchitects.co.uk
Email
info@fulcrumarchitects.co.uk

Proposed Block Plan

Allison Austin & Peter Hickey
Home Farm House, Hammerpond Road.

Site Area
A3
Paper Size
G5
Drawn by
18-03-26
Date
1:500
Scale
26-02-04
Drawing No.