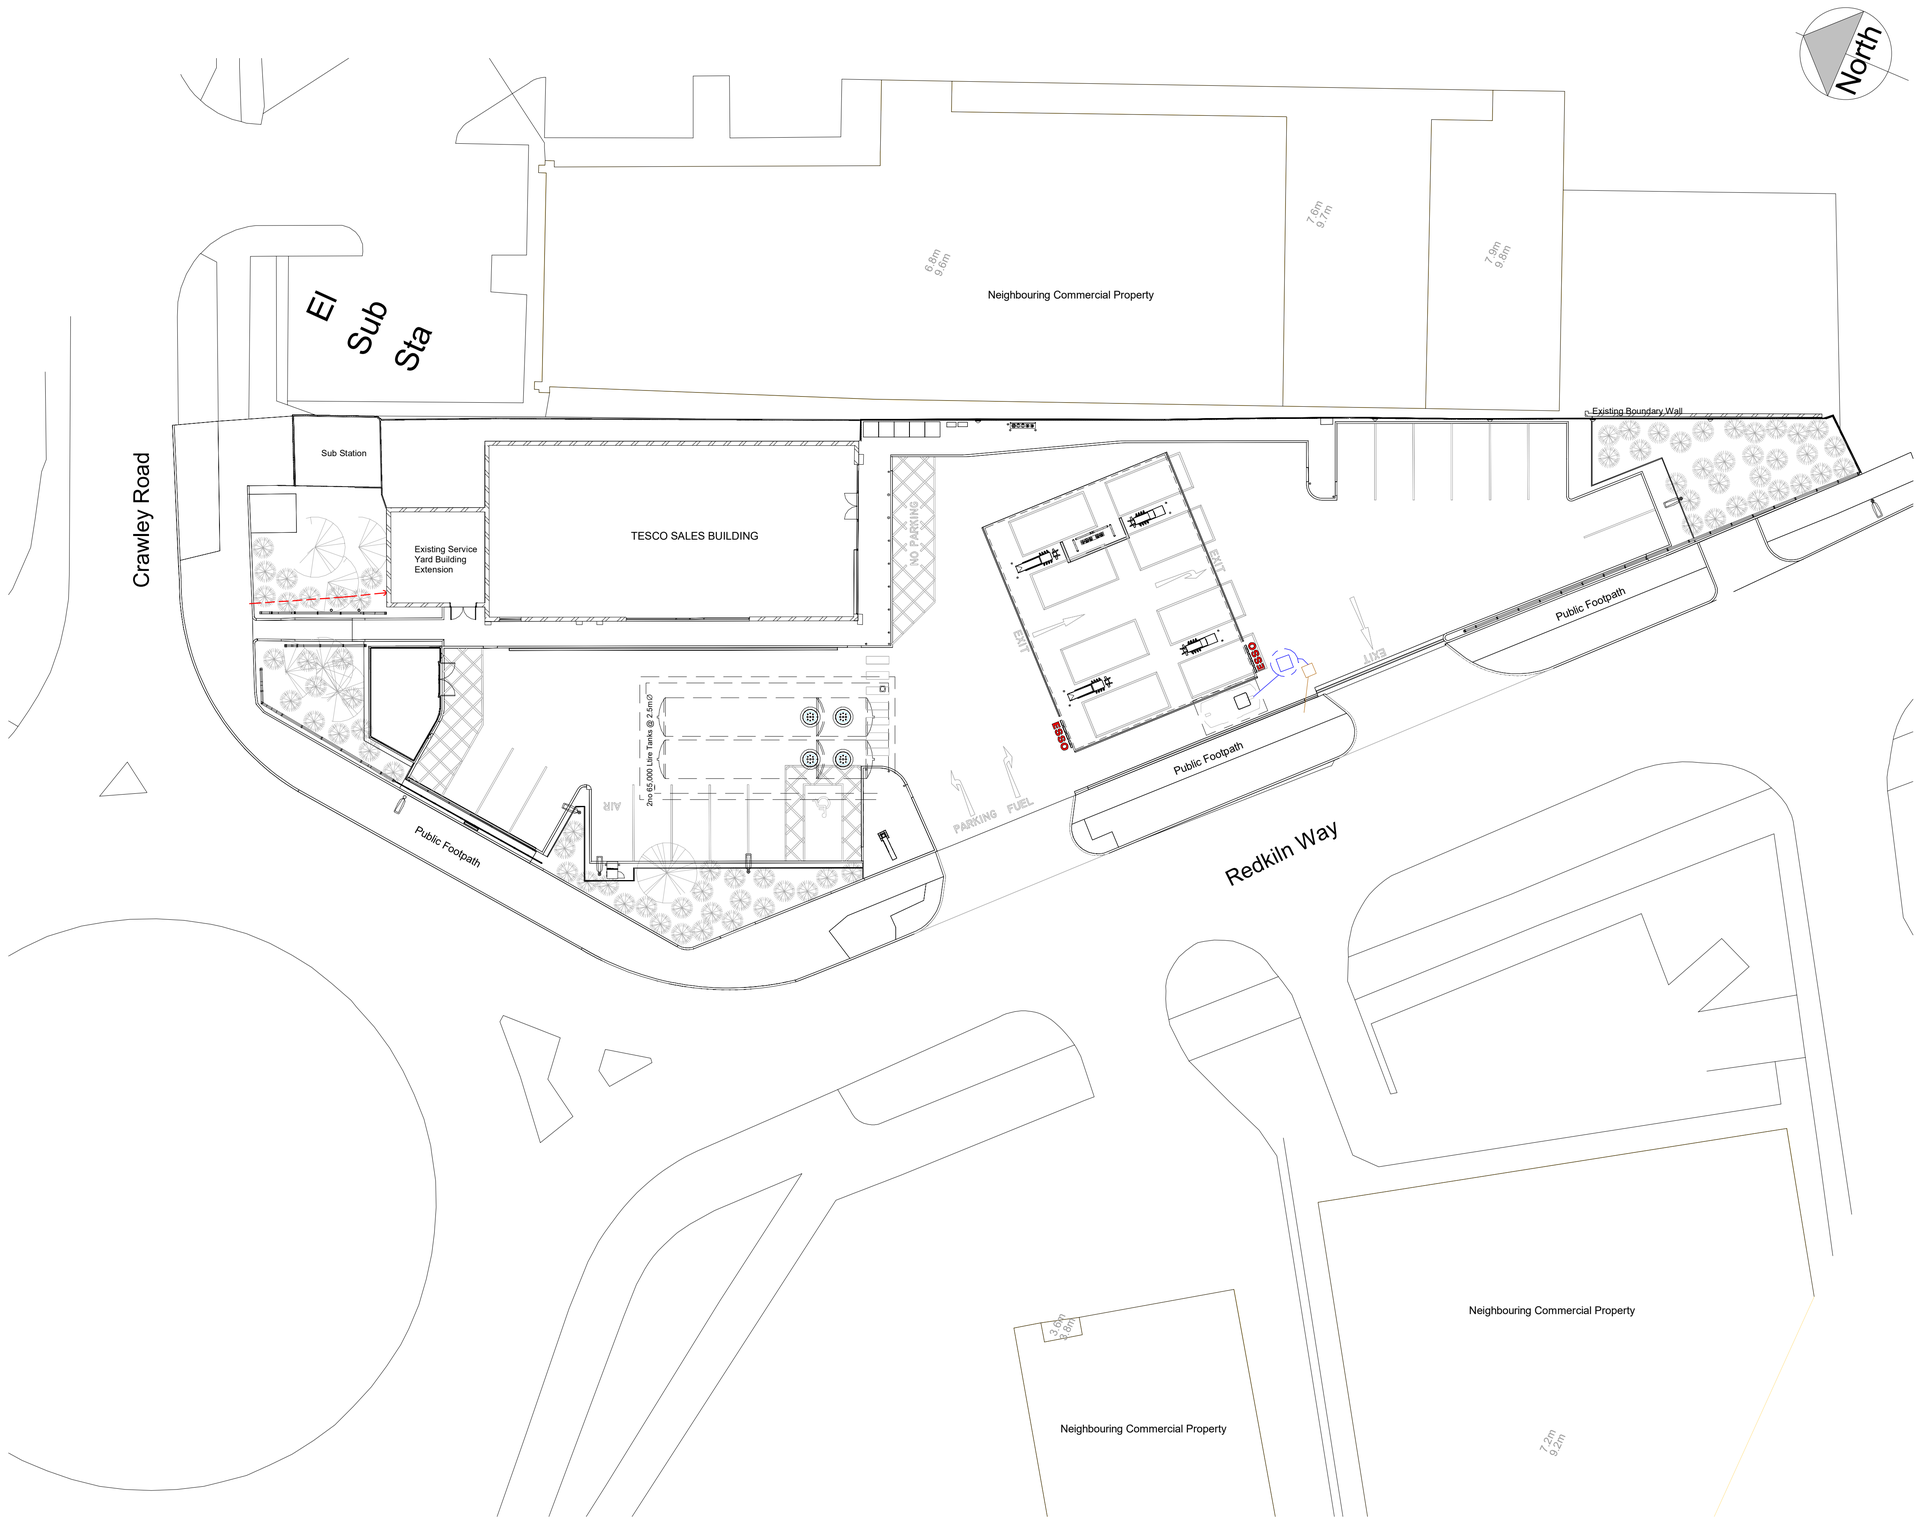


Proposed Block Plan

1 : 200

0 2 4 6 8 10

SCALE
1: 200 m

	Revision	Date	By	Chk

All dimensions to be verified on site, and the Architect informed of any discrepancy. All drawings and specifications should be read in conjunction with the Health and Safety Plan; all conflicts should be reported to the appointed Principal Designer.

Esso Petroleum Company Limited
Horsham Express
Redkiln Way, Horsham, West Sussex, RH13 5QN

Sheet Name: Proposed Block Plan

Purpose of issue: Planning **Status:**

Date: 15/01/25 **Checked by:** DB

Drawn by: GL **Scale @ A1:** 1 : 200

Project No: A1026

ESSO pbl No: 201548 **Revision:**

Drawing No : 019P

BOWMANRILEY
ARCHITECTS • BUILDING CONSULTANTS • INTERIORS

Do not scale from this drawing. This drawing is the copyright of Bowman Riley Architects Limited. ©
P:\Architectural\Energy\A1026 - Esso - Horsham Express T&L\A1026 - 08 Rev#\Horsham Site Model.rvt