Scale Bar. 1:100

0 1 5 10

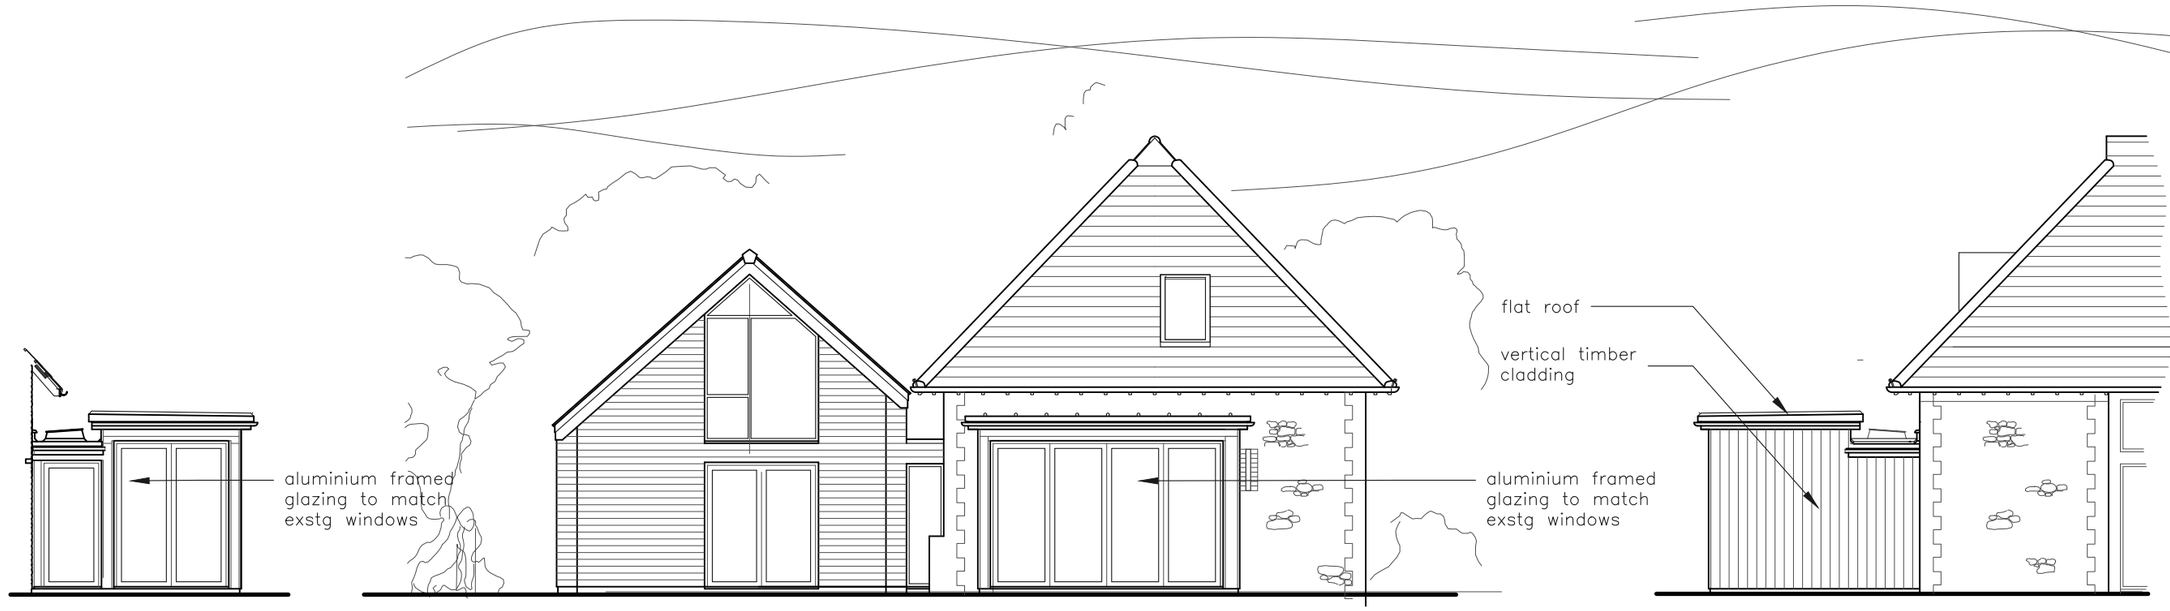

East Elevation

North Elevation

West Elevation

This drawing must be read in conjunction with drawings 2892-10 & 2982-12 and the accompanying Building Regulation Notes

Extension to Stone Barn, London Road, Ashington, West Sussex RH20 3JR

Proposed Elevations 1:100

2982/11

JAYE FORD ARCHITECTURE

Jaye Ford RIBA
Architect

T: +44 (0)1903 745393
M: +44 (0)7905 336280
E: jaye@jayeford.com
W: jayeford.com
A: Manleys | Manleys Hill | Storrington | West Sussex | RH20 4BT