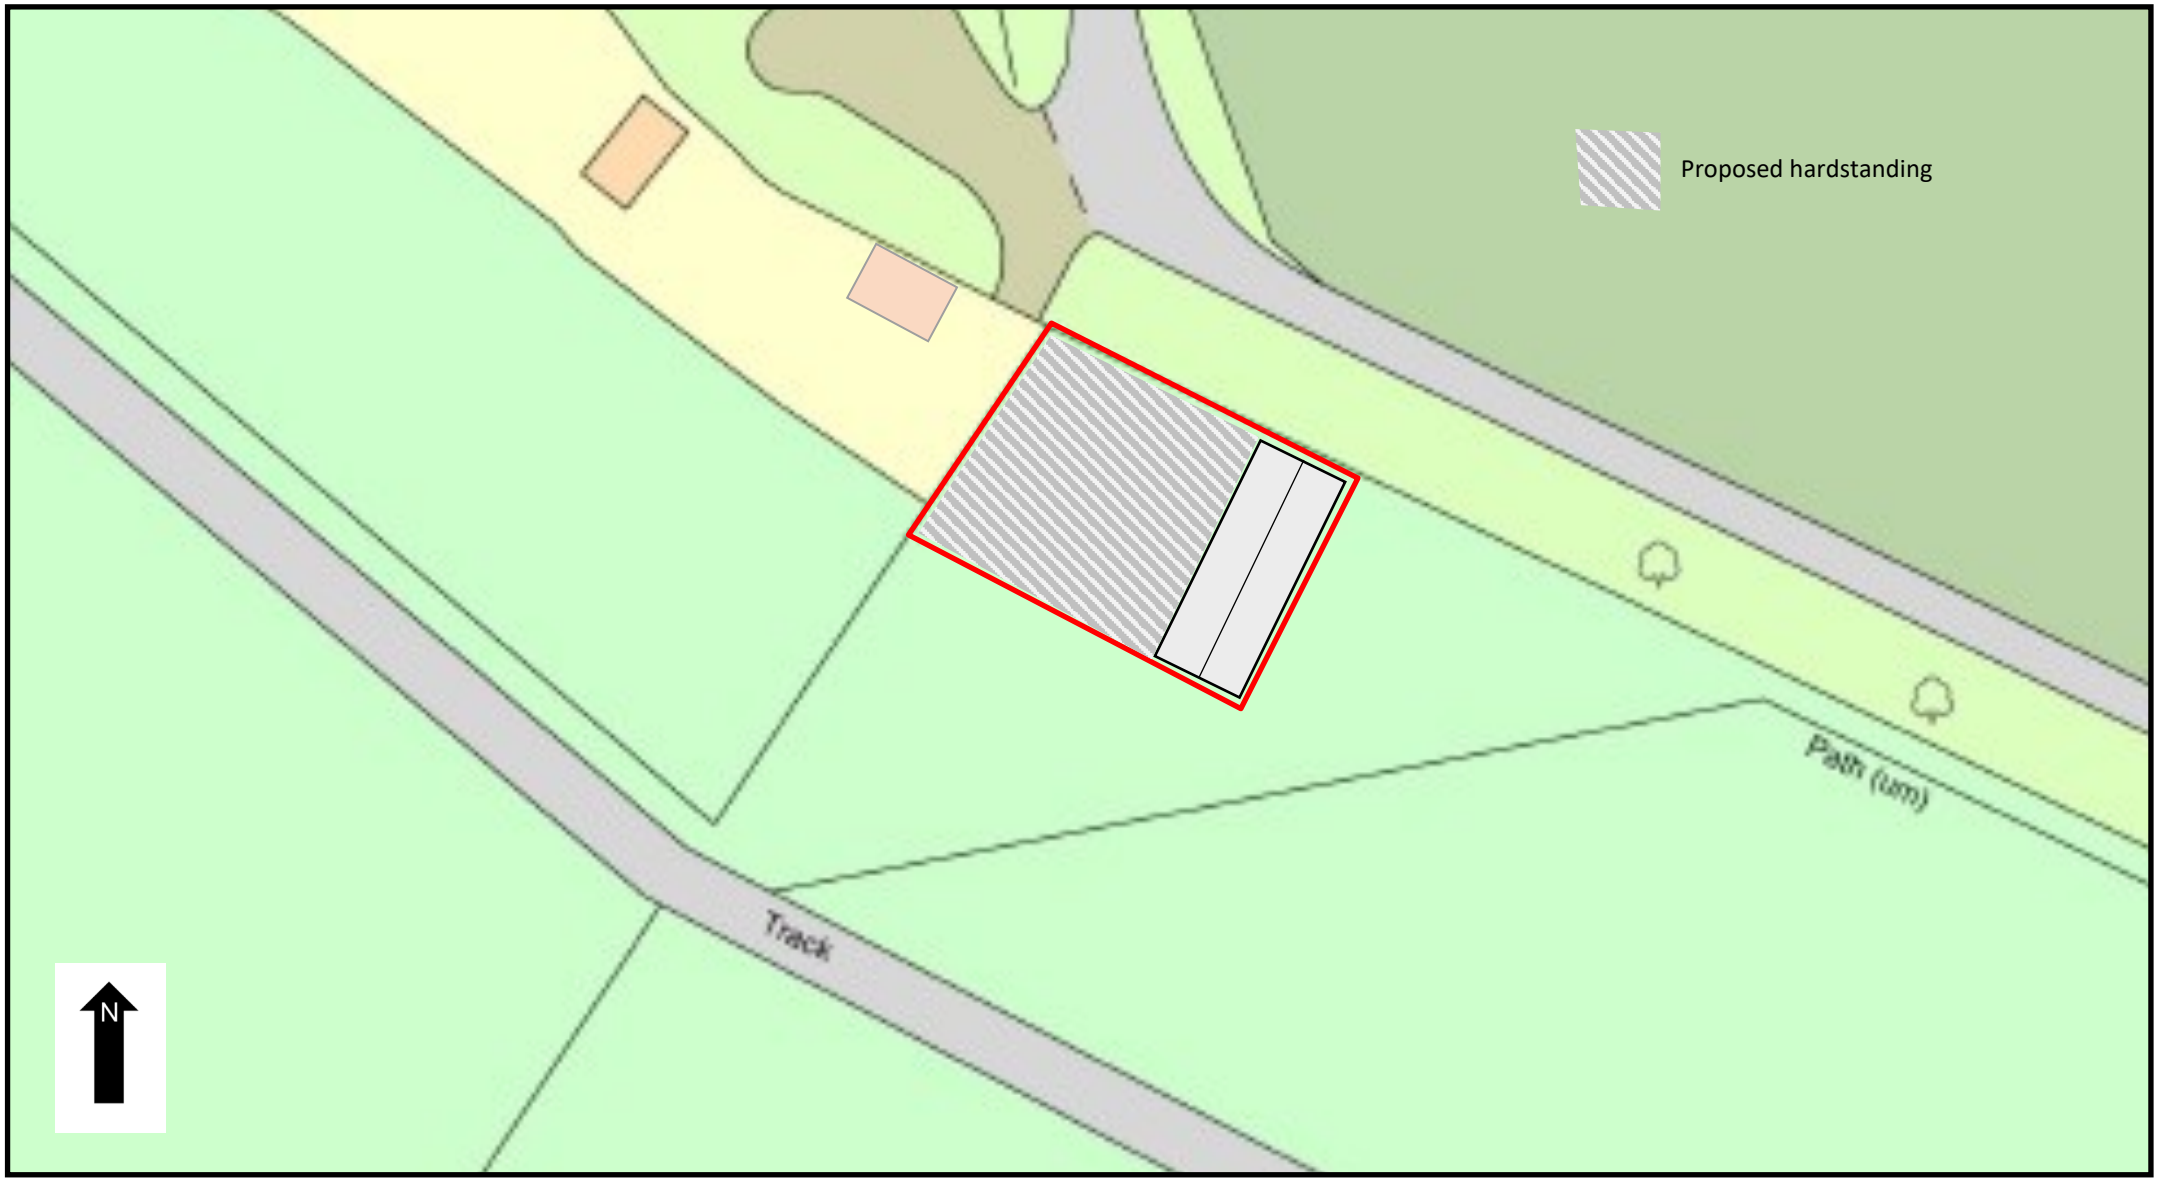


Block Plan @ 1:500

BP/PL01

0 5 10 15 20 metres

White & Sons Est. 1817 Planning & Architecture