


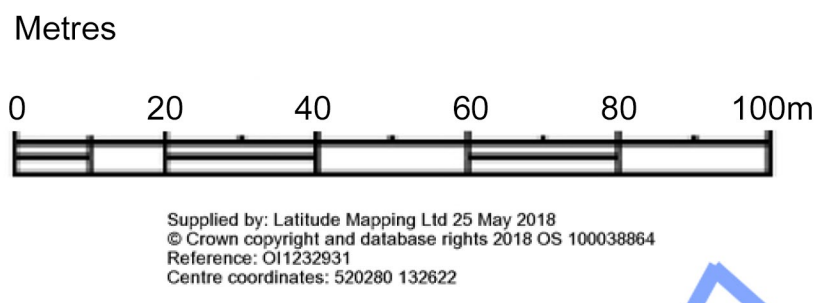

- LEGEND
- The Development Site
circa. 4.9 ha
 - Previously Agreed Access Points
 - Land Fell
 - Existing Trees / Planting
 - Proposed Landscape Buffer
 - Enhanced Ecological Areas / Margins
 - Swale / Attenuation
 - Denotes 15 metre Barbastelle Bat Buffer
 - Developable land
 - Access & Site Roads
- various hierarchies
 - Formal and informal Playspaces
 - Access to parking courtyards
 - PROW 3571
 - Possible footpath through
the Birches subject to Detailed
design
 - Pedestrian / Cycle Links
 - Localised views into site
 - Listed Buildings

F C P LAND 4 LTD

project:

Land off:

CRAWLEY ROAD,
HORSHAM

title:

ILLUSTRATIVE
MOVEMENT PLAN

date: Mar '26 scale: 1:1000 @ A1

drawing number: 2126/PL.03	Rev.
-------------------------------	------

Paul Hewett R.I.B.A.

CHARTERED ARCHITECT

Paul Hewett BA(Hons) DipArch(Hons) R.I.B.A.
CHARTERED ARCHITECT
51 Foxdale Drive : Angmering : West Sussex
BN16 4HF
Tel: 01903 778701
email: hewett439@btinternet.com

Copyright: Paul Hewett RIBA Chartered Architect - All Rights Reserved