


121 Shooting Field, Steyning, BN44 3SW

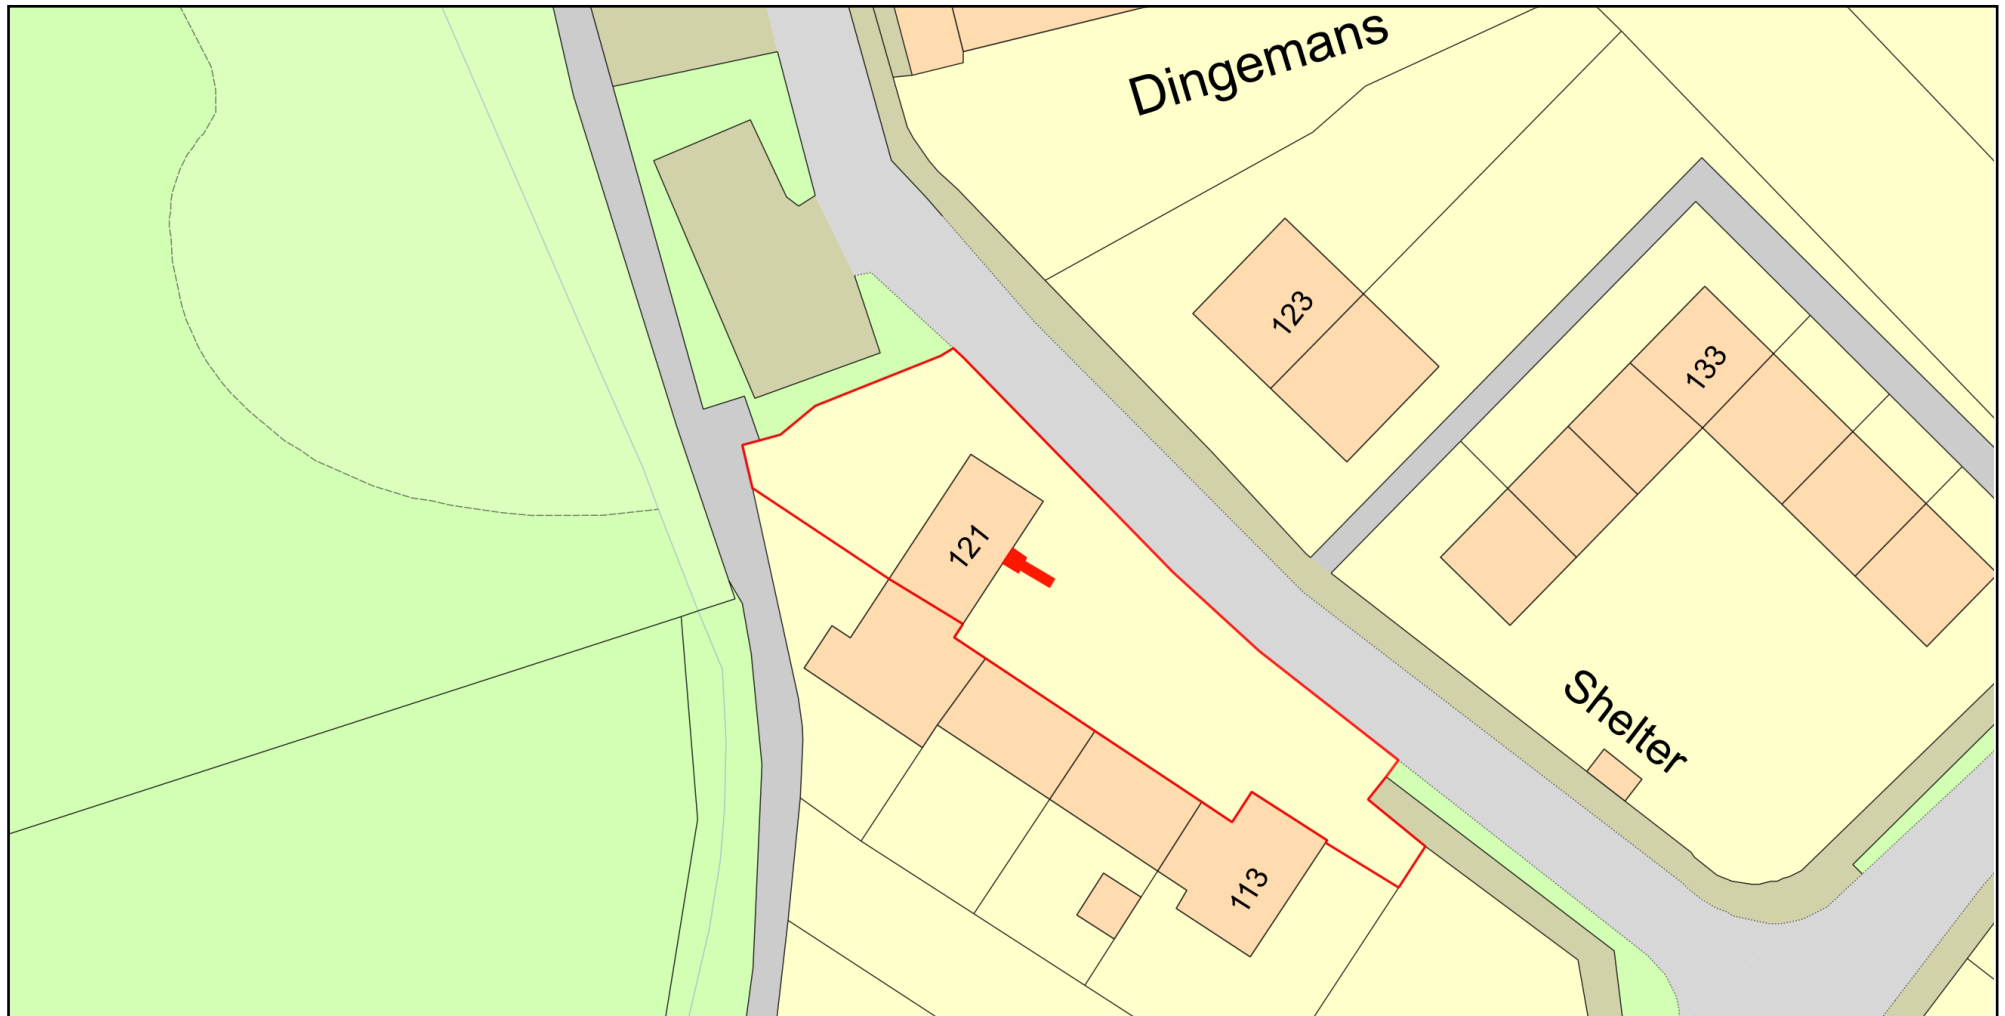

0 20
Metres



Plan Produced for: Advanced Adaptations

Date Produced: 25 Apr 2026

Plan Reference Number: TQRQM26115101046496

Scale: 1:500 @ A4

© Crown copyright and database rights 2025 OS 100042766

