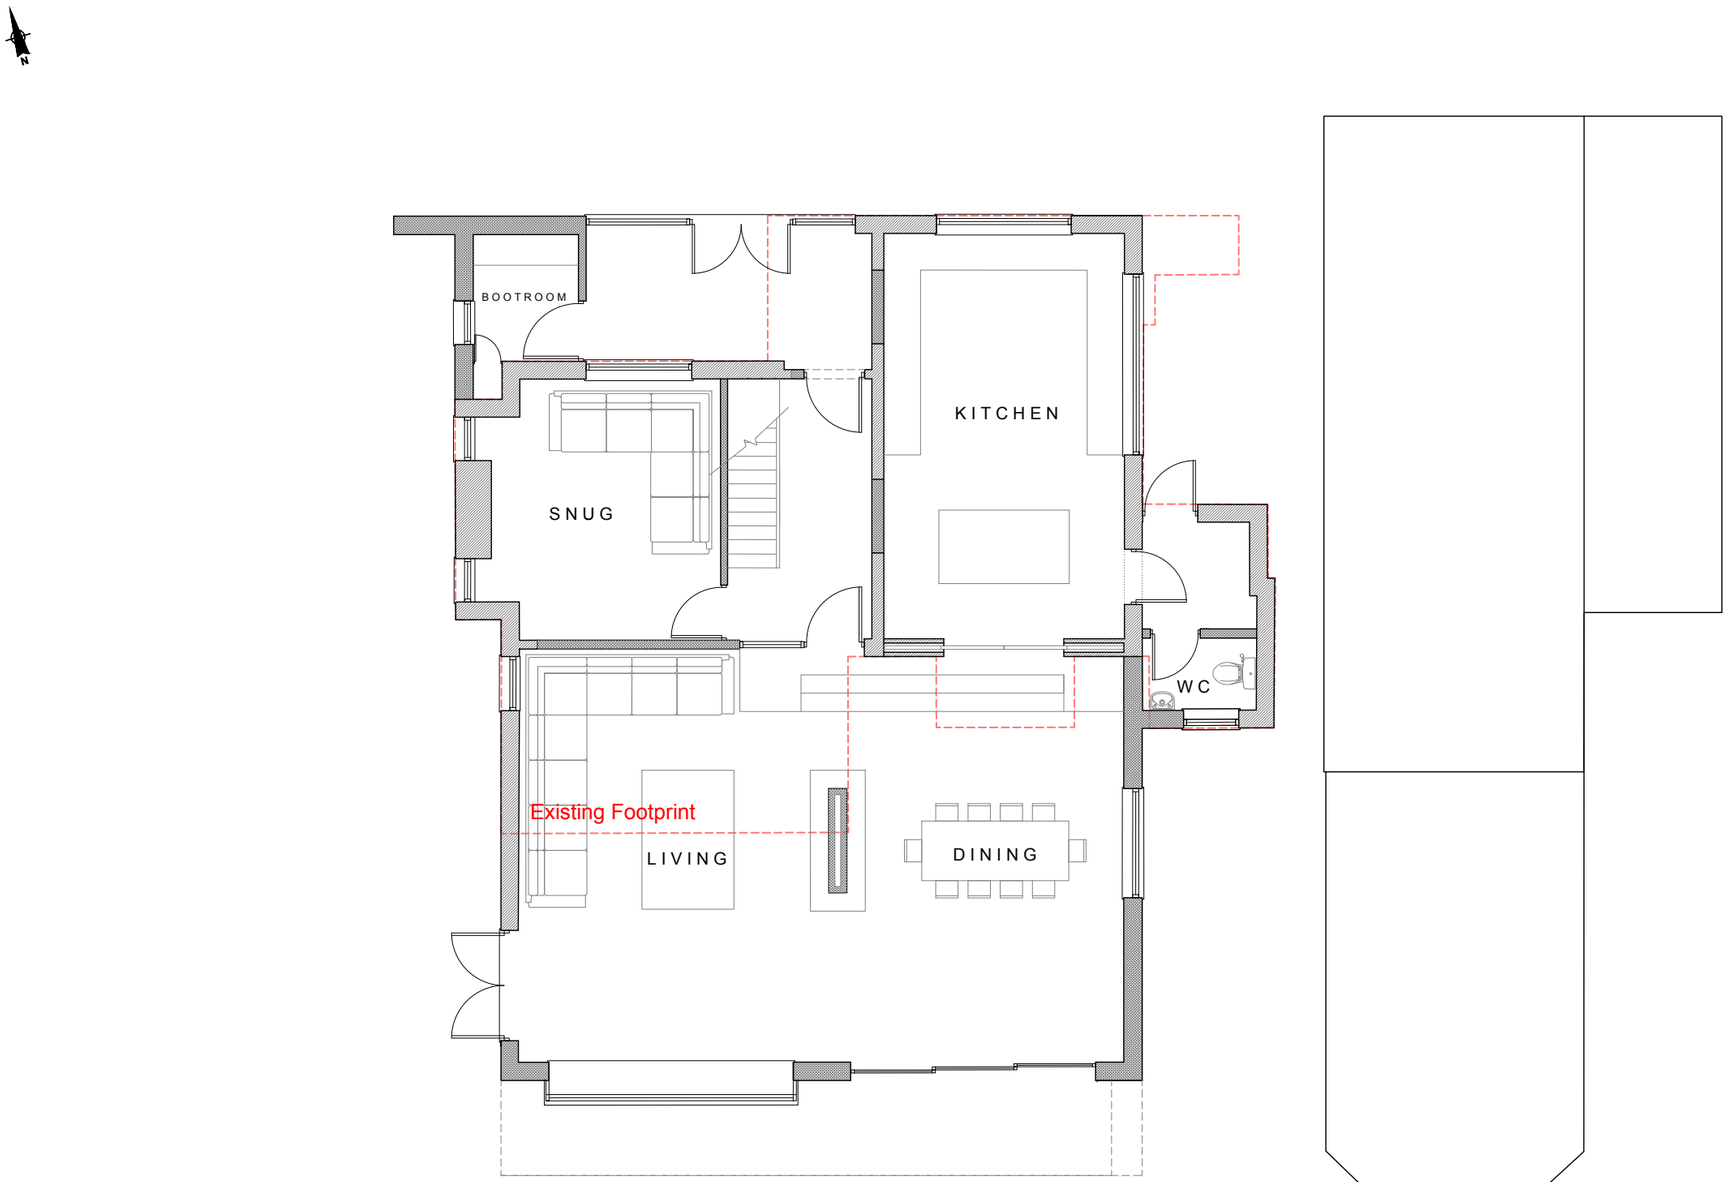

GROUND FLOOR PLAN

G.I.A = 131.4 sqm

0m 1.0m 2.5m 5.0m

1:100

All dimensions and levels to be checked on site prior to commencement of works

CLIENT

Mr & Mrs Douglas

PROJECT Redevelopment of;

ADDRESS

Westwinds
Brighton Road
Woodmancote
BN5 9ST

DRAWING

Proposed Drawings -
GA Floor Plans

SCALE	DATE
1:50 @ A1 1:100 @A3	18 / 06/ 2025
DRAWN	**CHECKED**
S W	S W

SWA Sam Willoughby Architects

arb Architects Registration Board

RIBA Chartered Practice

DRAWING NUMBER

Douglas.25.PL.GA01