
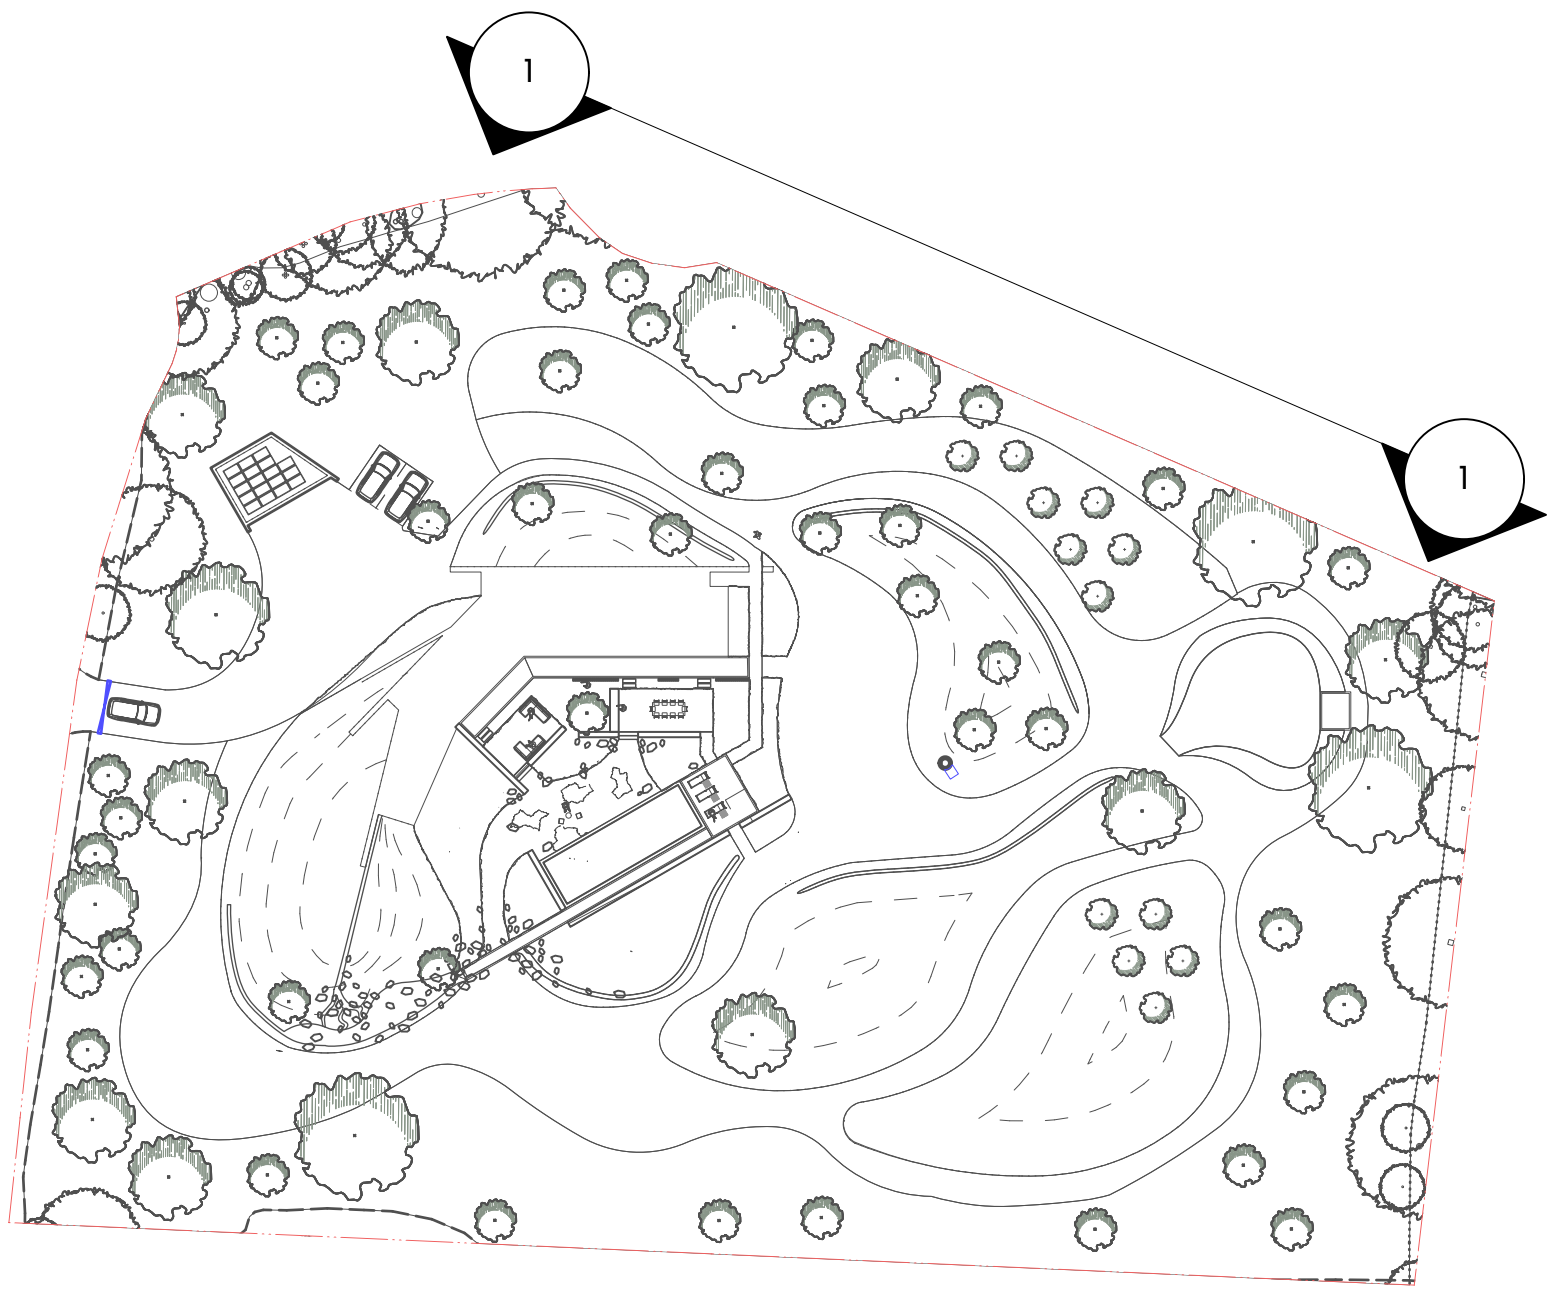


1 YEAR 1 ELEVATION
Scale: 1:250


ELEVATION KEY:

- 01 Tree and shrub planting within matrix at 1m centres
- 02 Proposed larger stock trees - Acer campestre 3-4m, Betula pendula 4-5m, Corylus avellana 2.5-3m, Crataegus monogyna 2.5-3m, Carpinus betulus 3-4m, Prunus avium 3-4m
- 03 Established tree and shrub matrix planting
- 04 Trees originally planted at larger stock size create screening of boundary up to 12m height
- 05 Existing mature trees
- 06 Proposed larger stock fruit trees
- 07 Sunningdale
- 08 Scarp House



NOTE: established tree and shrub sizes shown are indicative only

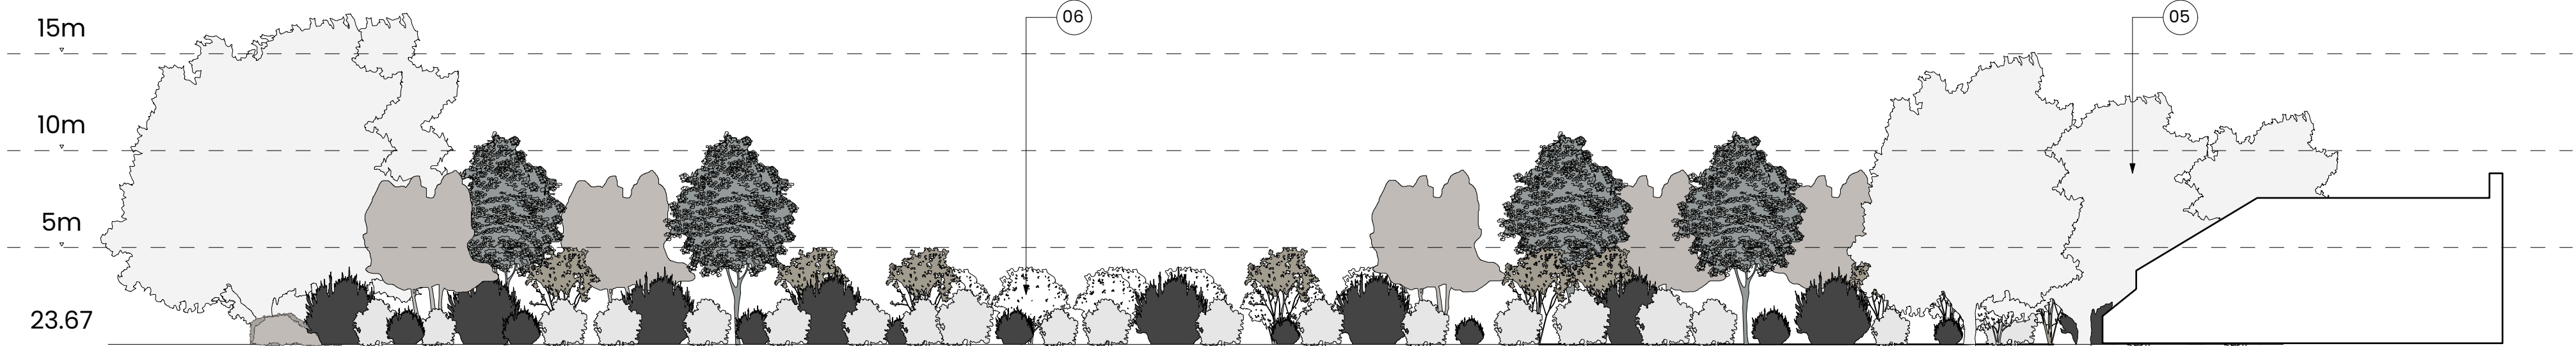

2 YEAR 5 ELEVATION
Scale: 1:250

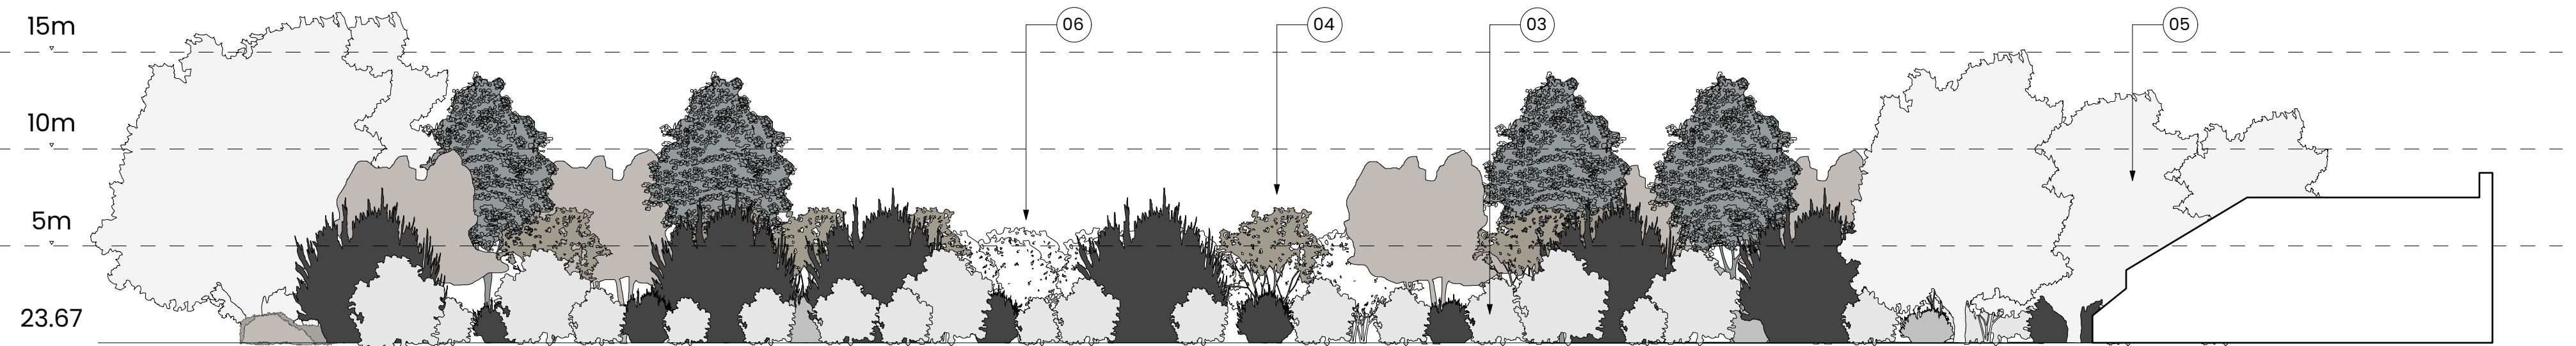

3 YEAR 10 ELEVATION
Scale: 1:250

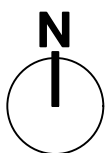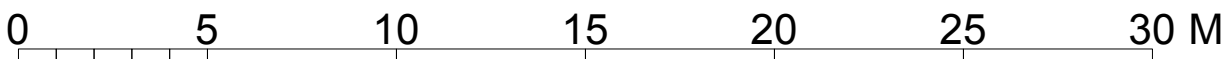

JOE PERKINS DESIGN LTD
T: +44 (0)7775 512 654
E: joe@joeperkinsdesign.com
www.joeperkinsdesign.com

General Notes:
All measurements must be checked on site and not scaled from this drawing.
Notify the designer/landscape architect of any discrepancies and await instructions before proceeding. If in doubt: Ask

All landscape design material © Joe Perkins Design Ltd. Copyright protection claimed includes all forms of copyrightable material and information now disclosed by statute law or otherwise, or hereinafter created. The information attached may not be copied either in whole or in part, otherwise reproduced or transferred to any third party, without the express prior written consent of Joe Perkins Design Ltd.

Client James & Anna Reader

Project Title LAT SUNNINGDALE
SUNNINGDALE, HORSHAM ROAD
STEYNING, WEST SUSSEX, BN44 3AA

Drawing Title BOUNDARY ELEVATIONS
For Planning

Project Manager Project ID 2591-REA001

Drawn By KR Scale 1:125 @ A3

Checked By JP Drawing No. 2591-REA001-L201

Date 22/05/2026

CAD File Name PROJECT NAME