

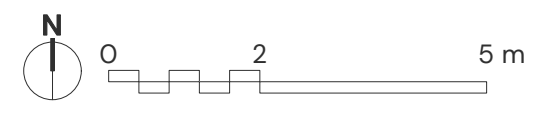
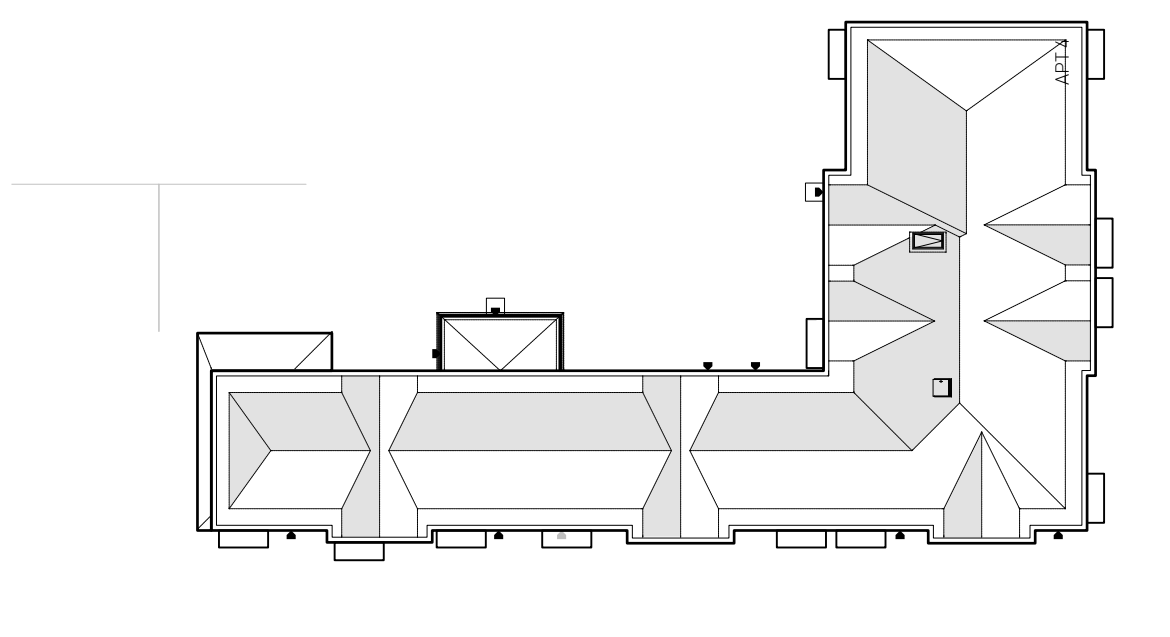
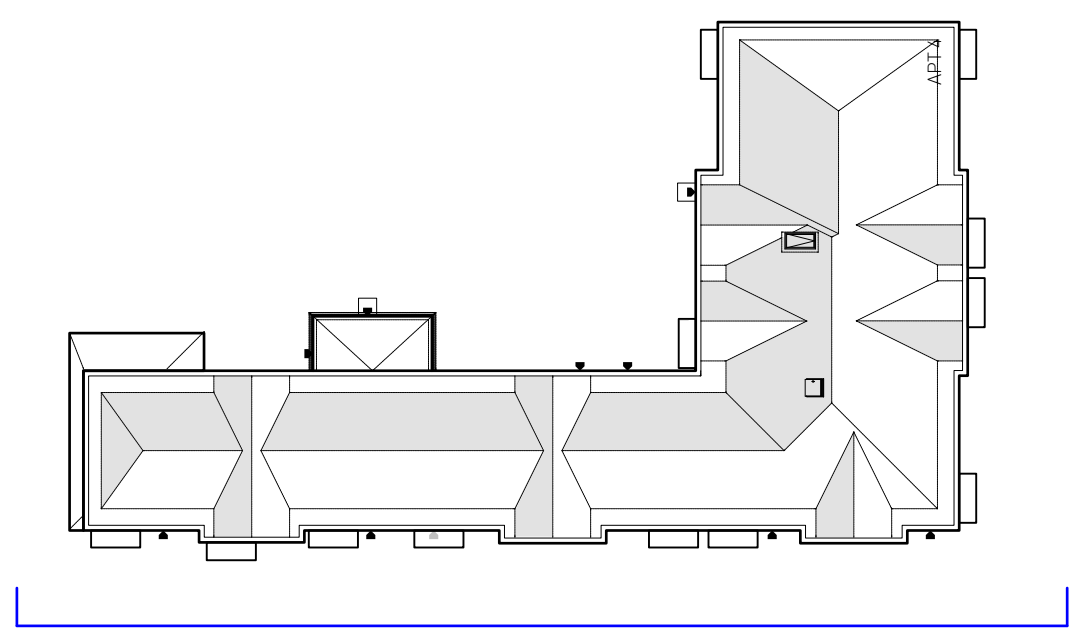


Issue:

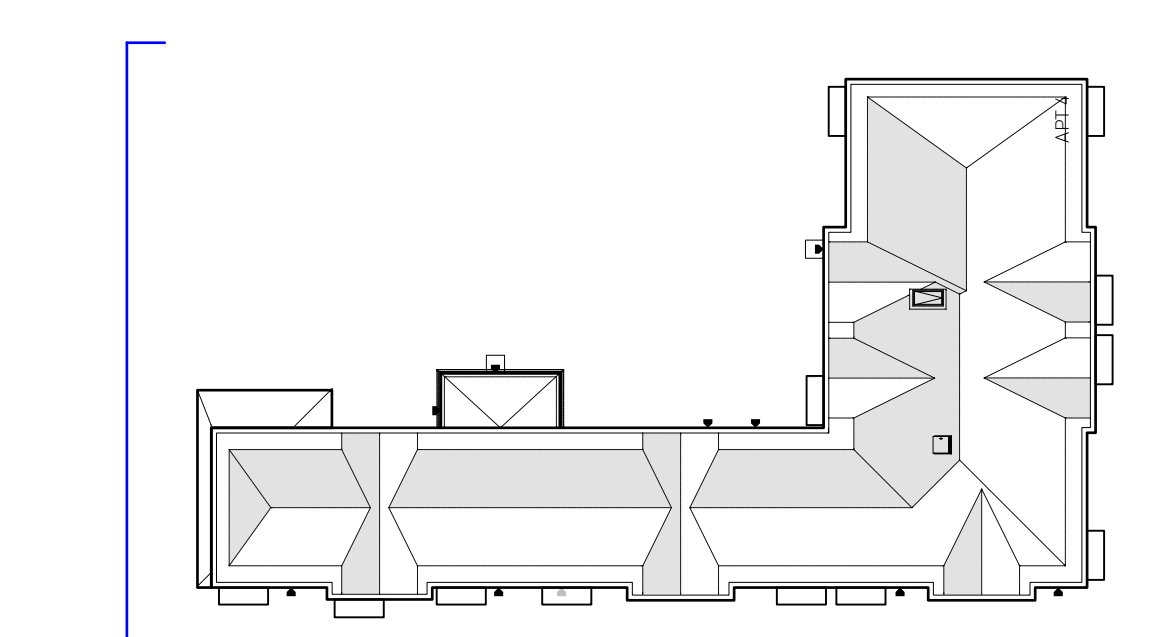

PLEASE REFER TO MATERIALS PLAN FOR DETAILED SPECIFICATION

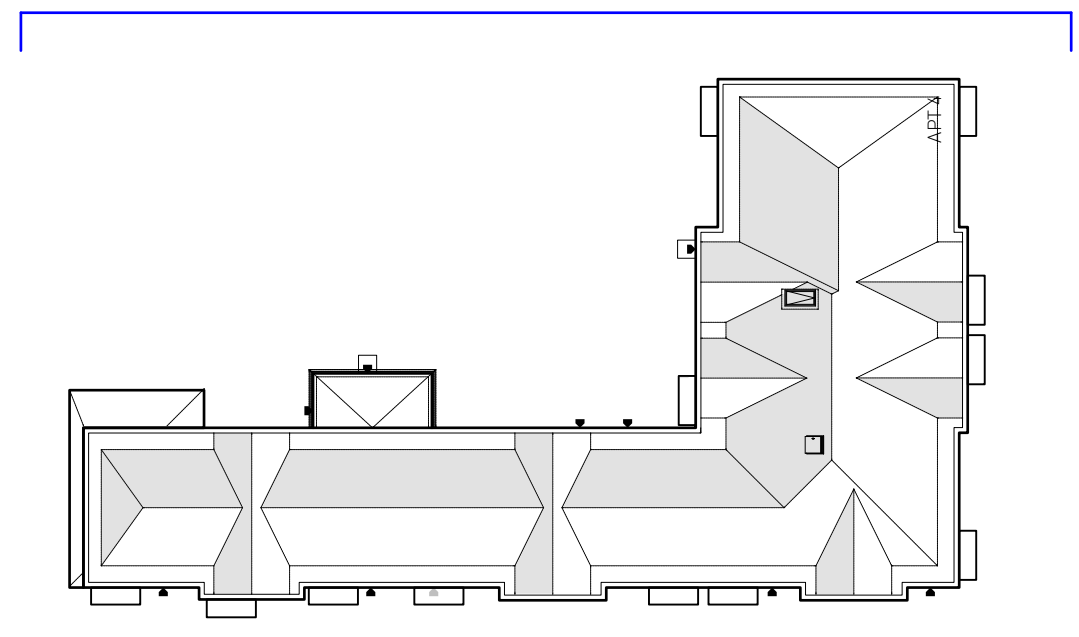

KINWOOD VALE, NEIGHBOURHOOD CENTRE – APARTMENT / RETAIL BLOCK 4 – ELEVATIONS

| PEGASUSGROUP.CO.UK | TEAM/DRAWN BY: AR | APPROVED BY: KUN | DATE: 11/08/2026 | SCALE: 1:100@AO | DRWG: P23-0030_DE_02_Q_04 | CLIENT: CREST NICHOLSON |

