







NORTH WEST ELEVATION (Front) Scale 1:100 @ A3

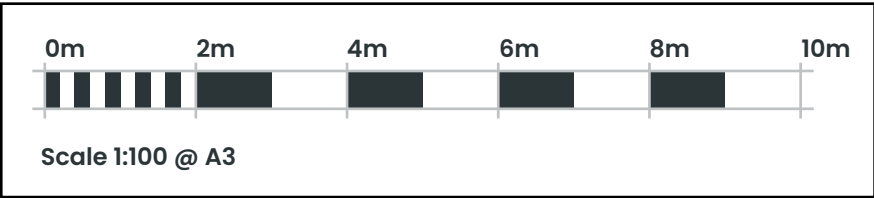



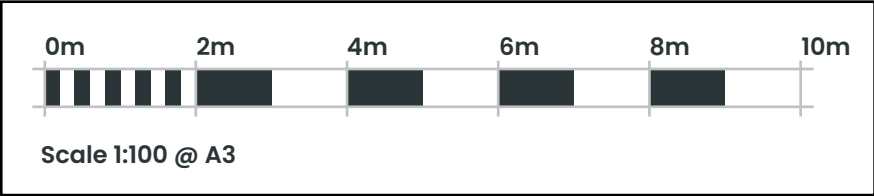

PLANNING DRAWING – PROPOSED SIGNAGE

ITEM 01 (Qty 01) UC25-02A

Wall mounted aluminium pictorial sign mounted to new mild steel gibbet

Featuring:

- 40mm mild steel gibbet c/w fixing plate & stay arm finished RAL 9005
- 2mm aluminium pictorial panel finished RAL 180 20 20 c/w digitally printed vinyl pictorial content
- 32mm bullnose trim finished RAL 180 20 20

Pictorial trough light

Featuring:

- 2No. slimline LED trough lights with 3000K warm white illumination

Illuminated 2025 GK header. 900mm span


Featuring:

- Standard 900mm GK header finished RAL 180 20 20 c/w 3mm rolled aluminium crown finished GK Copper
- 8mm push through opal acrylic letters & cut white vinyl date details

Scale 1:20

4300 mm Ground Clearance

Max 250 Candelas per square meter (cd/m2)

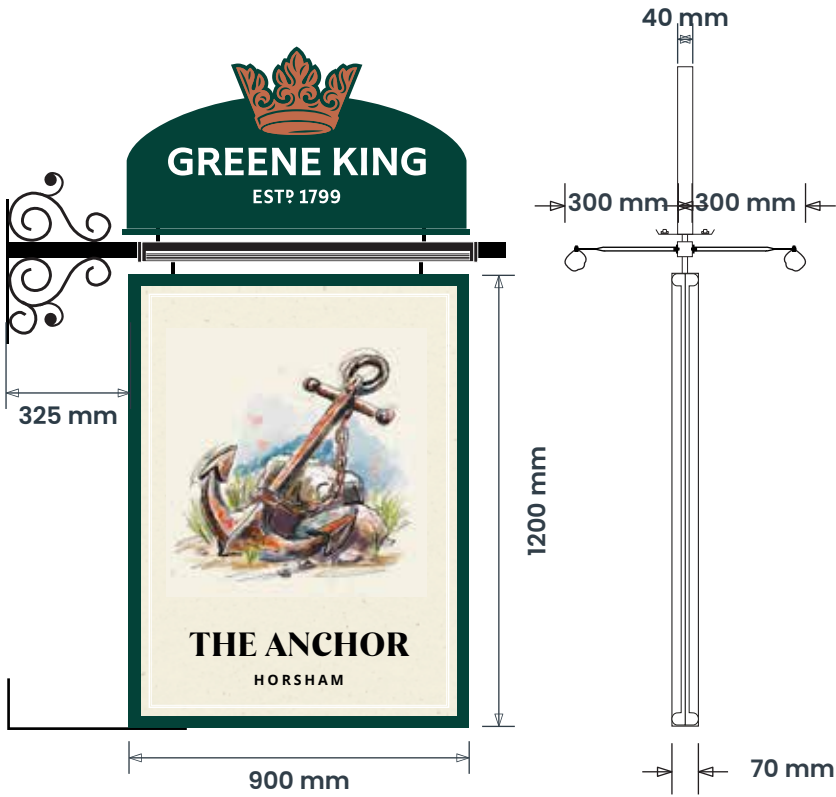

ITEM 02 (Qty 01) CPWS25-1IPC

Cast metal plaque hand painted in enamel, mounted to treated timber plinth.

Scale 1:10




ITEMS 04A & 04B (Qty 02) UC25-04-NS

Wall mounted amenity board with chalkboard display

Featuring:

- 2mm aluminium panel finished RAL 180 20 20
- Timber trim finished RAL 180 20 20
- Fixed via 25 x 25mm aluminium angle fixings finished RAL 180 20 20

Scale 1:20

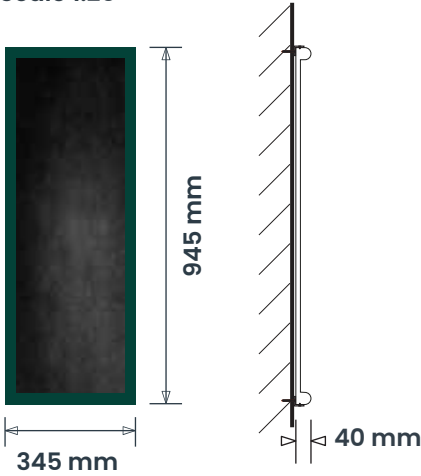


ITEM 03 (Qty 01) UC25-15U

A3 GK Copper menu case

Featuring:


- Internal cool white illumination

Scale 1:10

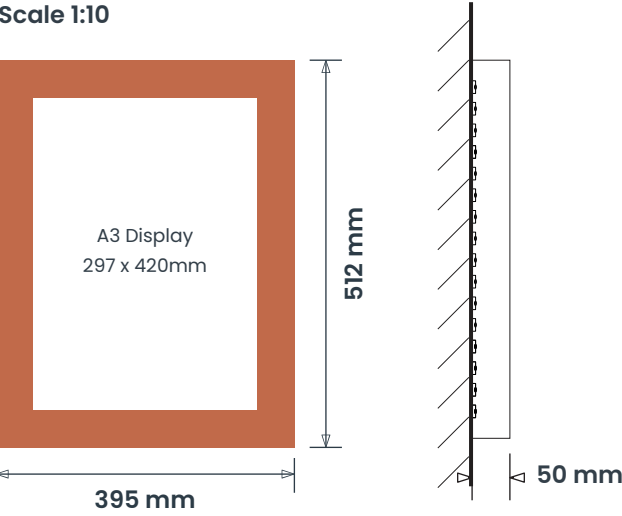

1250 mm Ground Clearance

Max 250 Candelas per square meter (cd/m2)

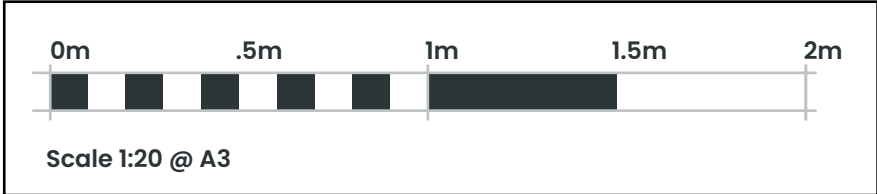

SIGN COLOUR (GLOSS)

Dulux 61GG 08/119
RAL 180 20 20

GK Copper

RAL 9910
White

RAL 9005
Black

BUILDING COLOUR

Dulux 61GG 08/119
RAL 180 20 20

White
Window Frames
(as existing)

BRAND TYPEFACES

Primary :
Crown Serif Regular

Secondary :
Open Sans Bold

PLANNING DRAWING – PROPOSED SIGNAGE


ITEM 05A – 05E (Qty 05) UC25-20-NS

Copper vinyl to the GF glazing

Featuring:

- Reverse applied GK Copper vinyl

Scale 1:20

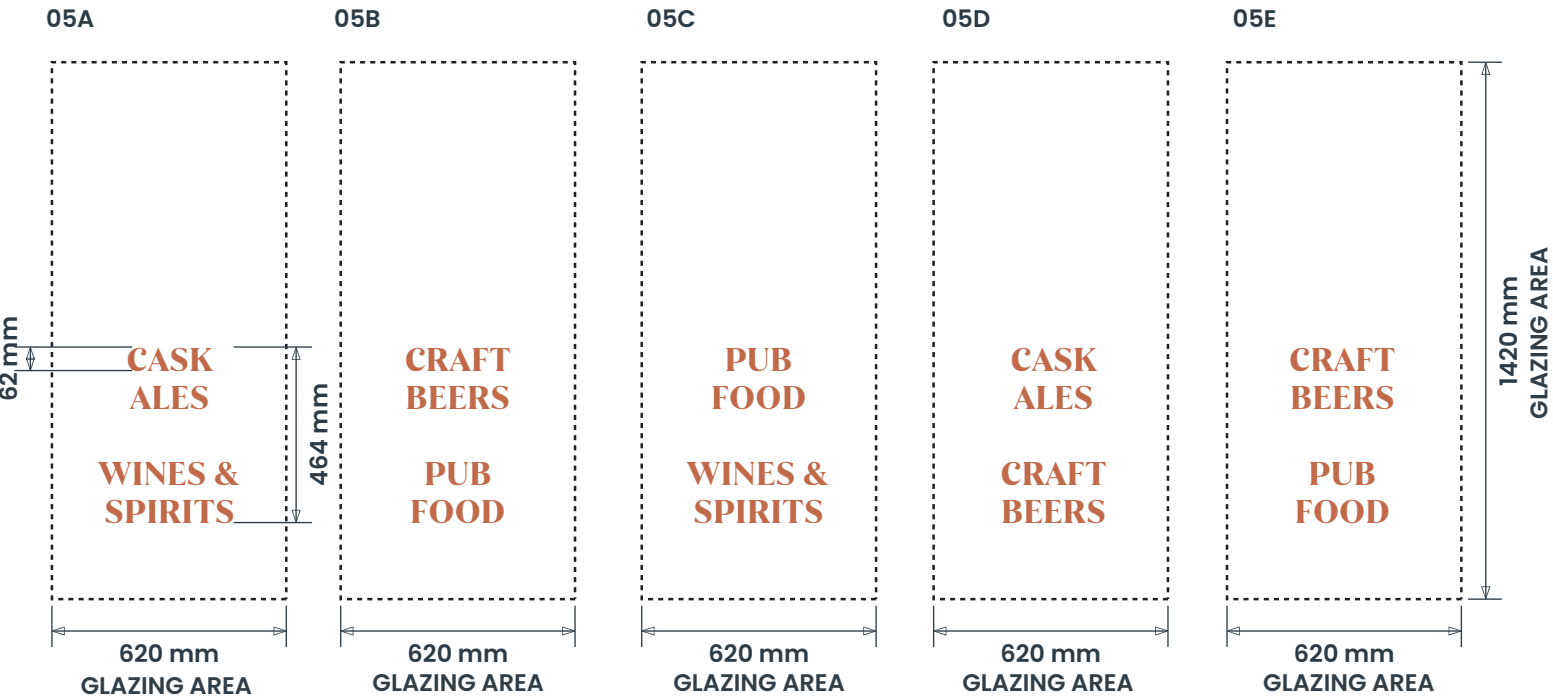

1100 mm Ground Clearance

SIGN COLOUR (GLOSS)

Dulux 61GG 08/119
RAL 180 20 20

GK Copper

RAL 9910
White

RAL 9005
Black

BUILDING COLOUR

Dulux 61GG 08/119
RAL 180 20 20

White
Window Frames
(as existing)

BRAND TYPEFACES

Primary :
Crown Serif Regular

Secondary :
Open Sans Bold



PLANNING DRAWING - SITE PLAN



