REF DC124/1614

PLAN NEW FENCE AND HEDGE 16 APRIL 20

COPPER BEECH HEDGE
POT GROWN 40-60 CM
3 PLANTS PER MTR

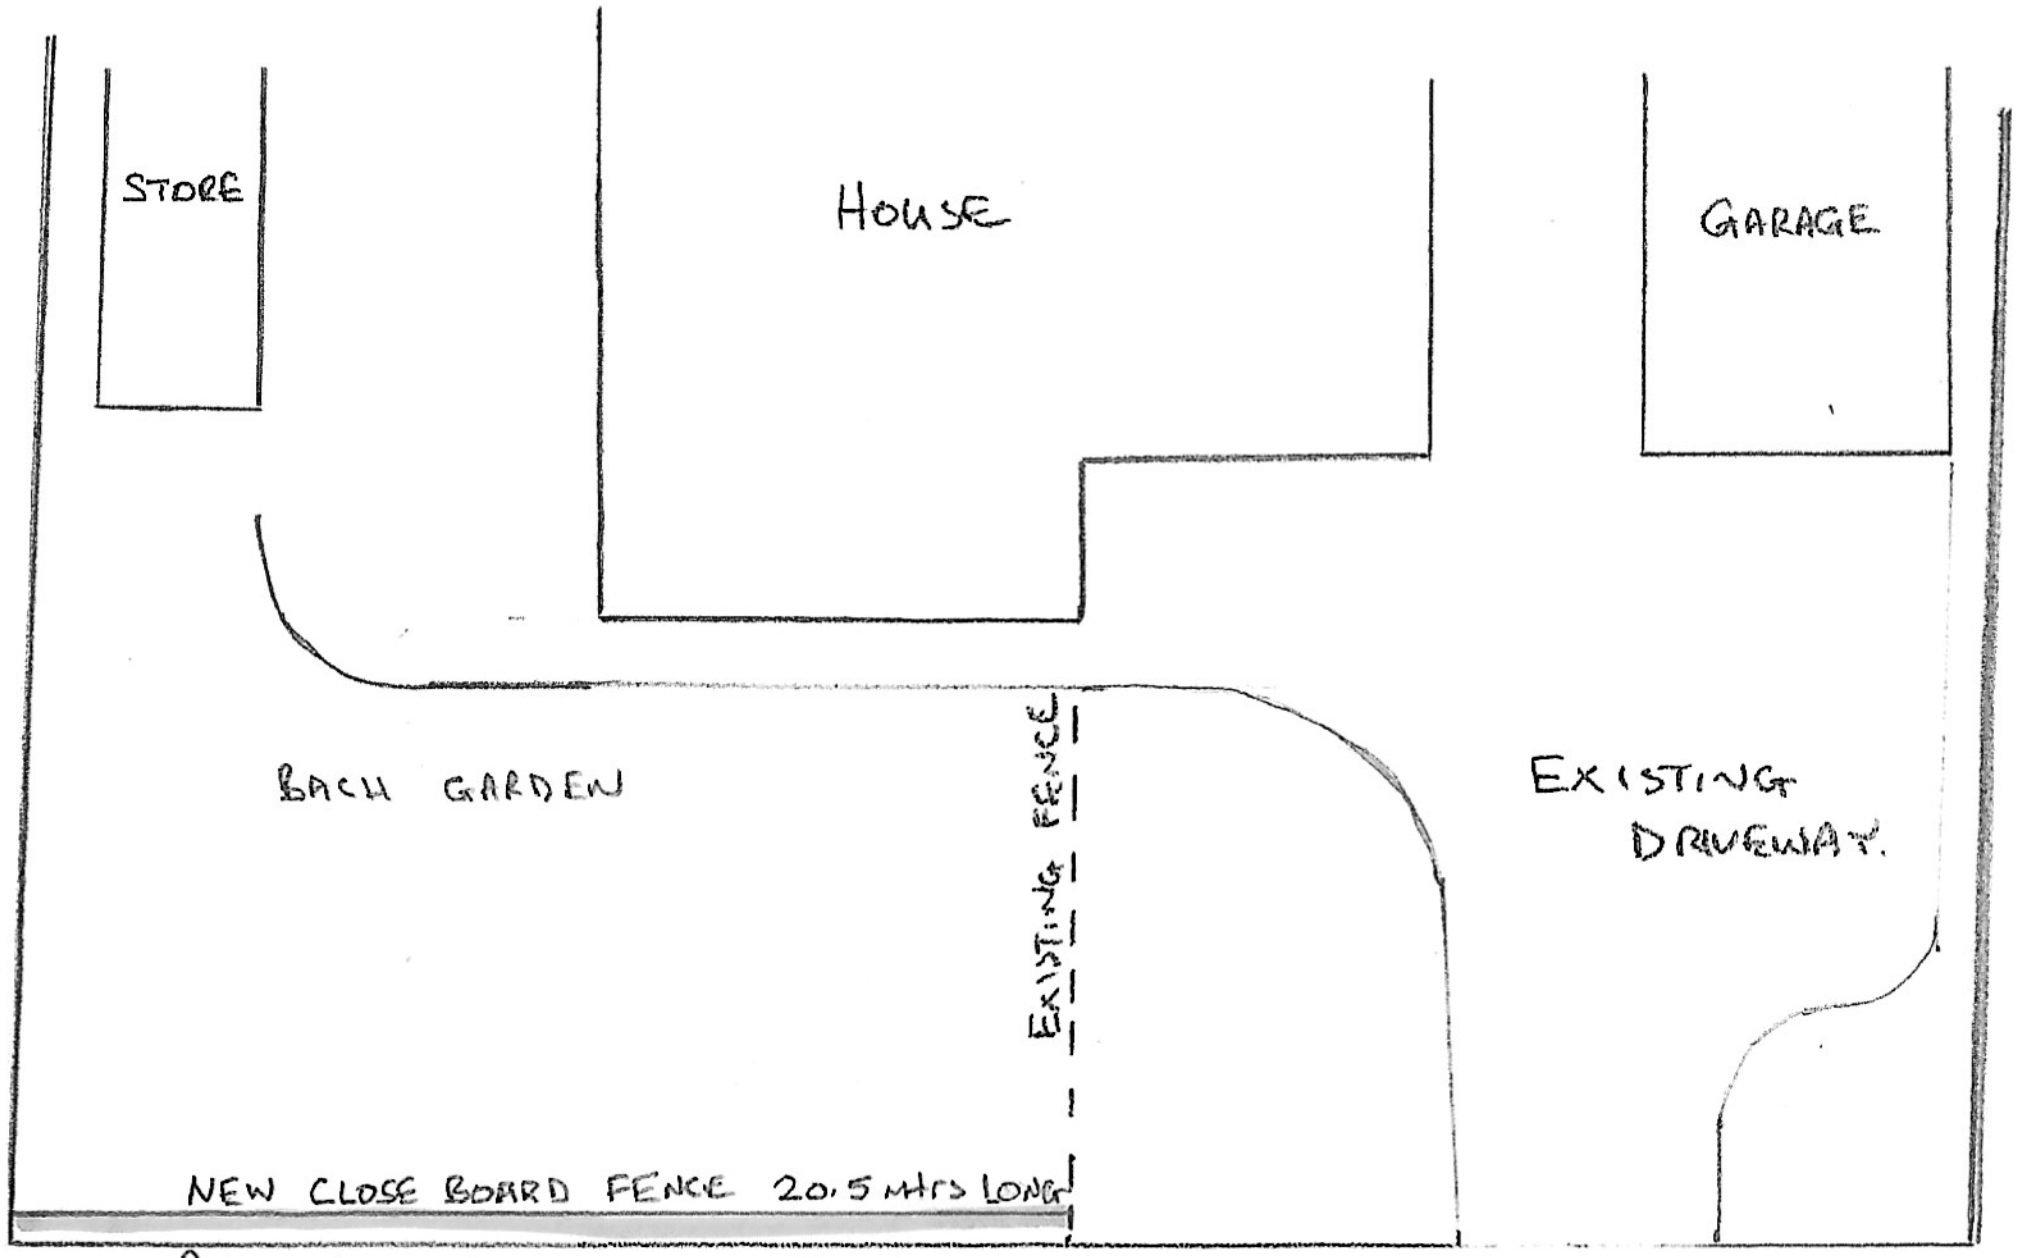

N.

HAGLANDS LANE

NEW: 1.8 MTR HIGHT CLOSE BD FENCE
SET BACK 0.6 MTR FROM BOUNDARY
BEECH HEDGING to BE PLANTED IN FRONT OF FENCE.

Metres
0 2 4 6 8 10
SCALE 1 : 200.

PLAN: LITTLE CROFT
NEW. 22nd NOV. 2024
HAGLANDS LANE
WEST CHILTINGTON