Landscape Plan

Goffsland Farm
Shipley Road

Batcheller Monkhouse

Date: 12/12/2024

Drawing no: 010A

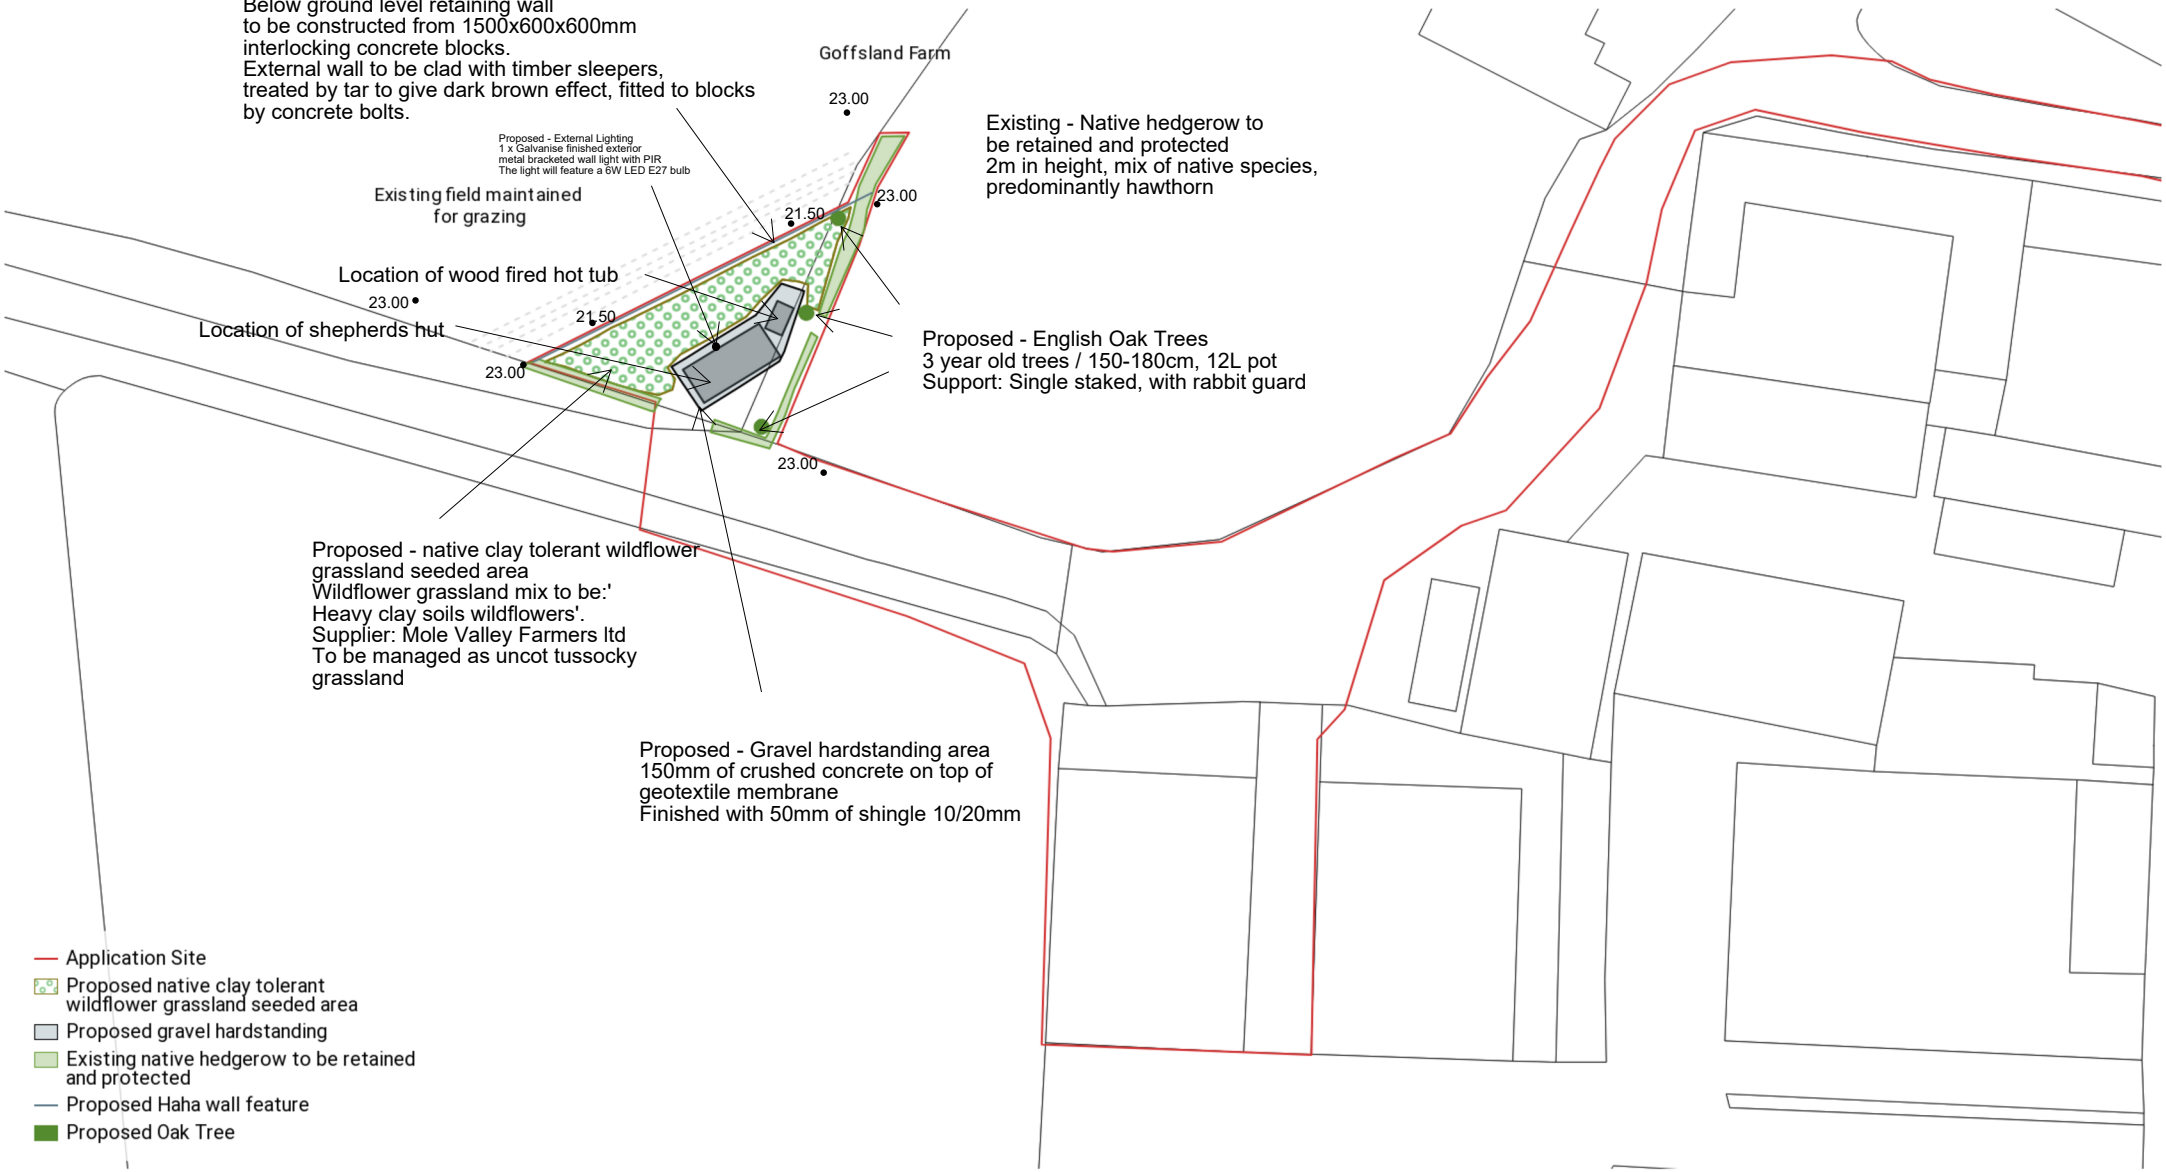

Produced on Land App, Dec 12, 2024.
© Crown copyright and database right 2024 (licence number 100059532)

10 m
Scale 1:500 (at A4)

N