Landscape Plan

Date: 03/03/2025

Drg No. 010 C

Goffsland Farm
Shipley Road

Batcheller Monkhouse

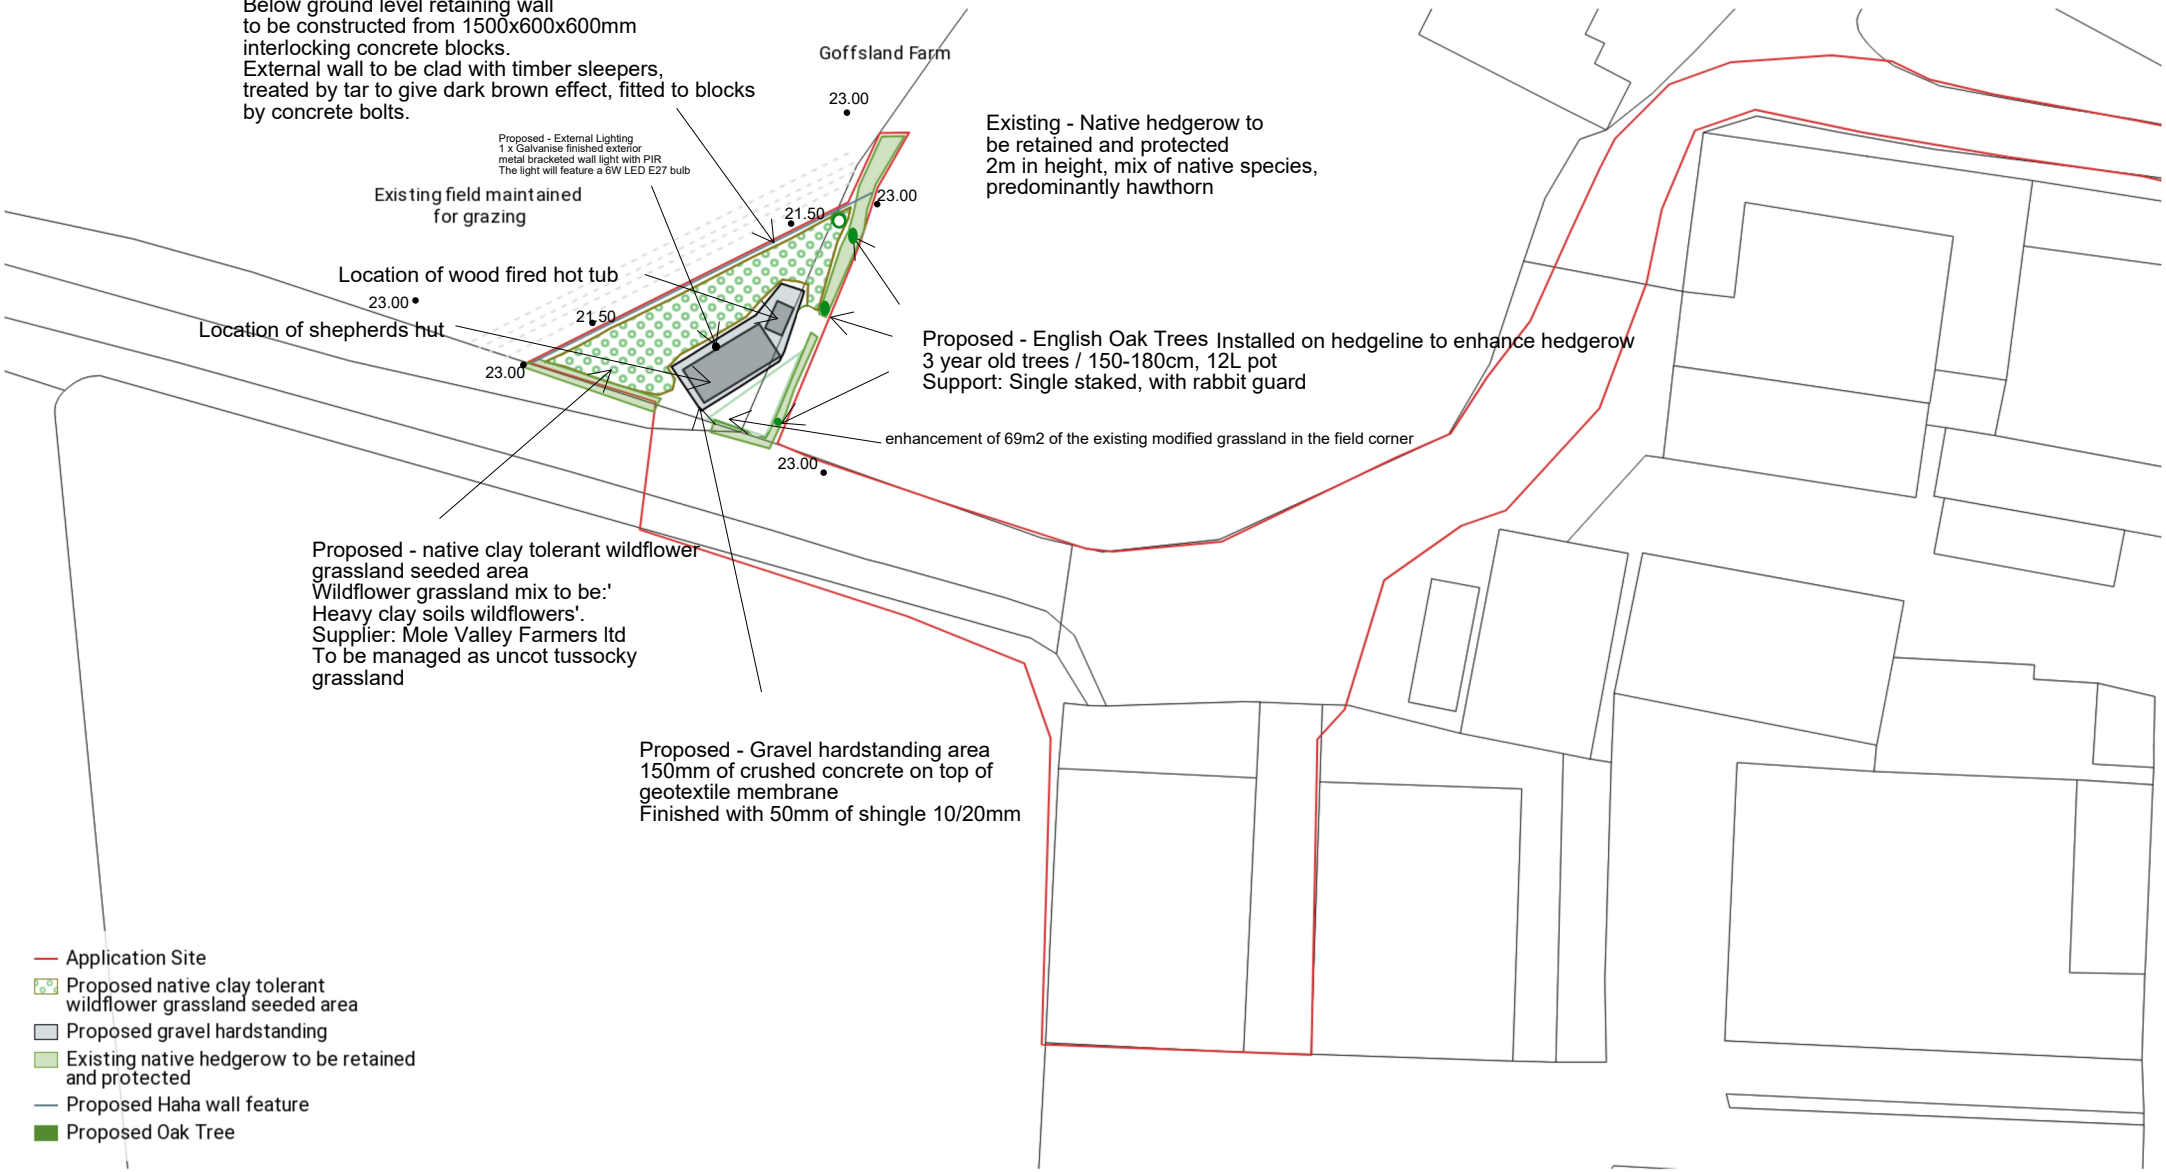

- Application Site
- Proposed native clay tolerant wildflower grassland seeded area
- Proposed gravel hardstanding
- Existing native hedgerow to be retained and protected
- Proposed Haha wall feature
- Proposed Oak Tree

Produced on Land App, Dec 12, 2024.
© Crown copyright and database right 2024 (licence number 100059532)

10 m
Scale 1:500 (at A4)

N