




Northwest elevation

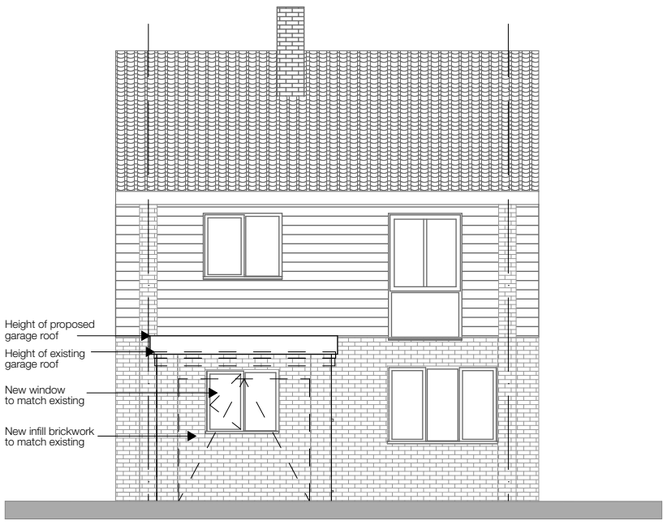


Southwest elevation

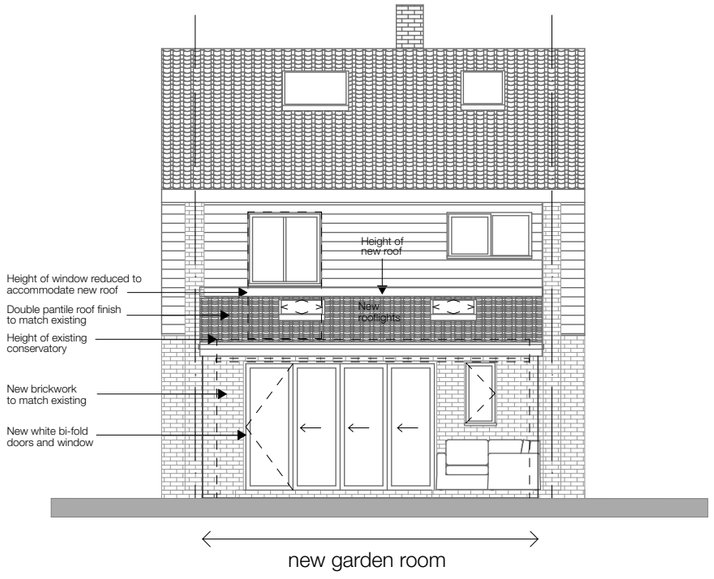

Southeast elevation

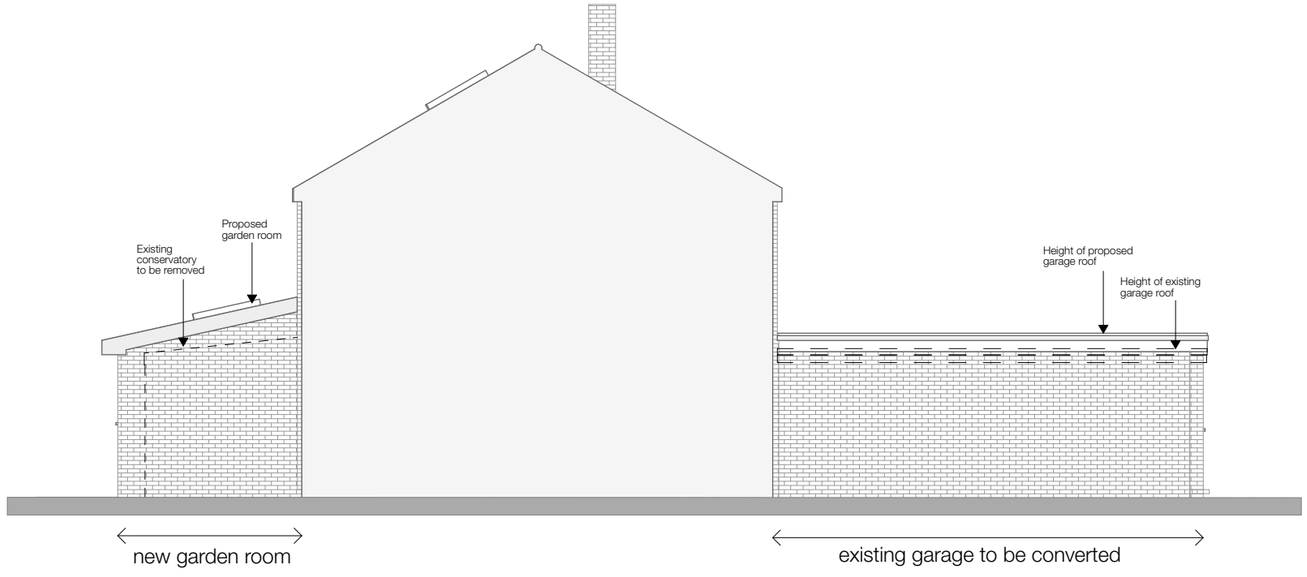

Northeast elevation

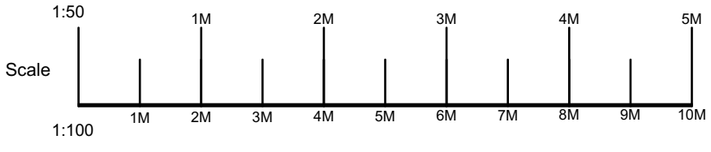

drawing status: PLANNING SUBMISSION

project ref: 656/24 | drawing no: 111 | revision: 0

title: Proposed elevations

project: 71 Corsletts Avenue, Broadbridge Heath

date: Feb '25 | scale: 1:100 @ A3 | drawn: HG

client: David and Rebecca Downer

Gaffney Architecture
Chartered Architects

Kinsale Blue, Compton's Brow Lane, Horsham, West Sussex RH13 6BX
T 01403 265003 **M** 07881 922145 **E** helen@gaffneyarchitecture.com