

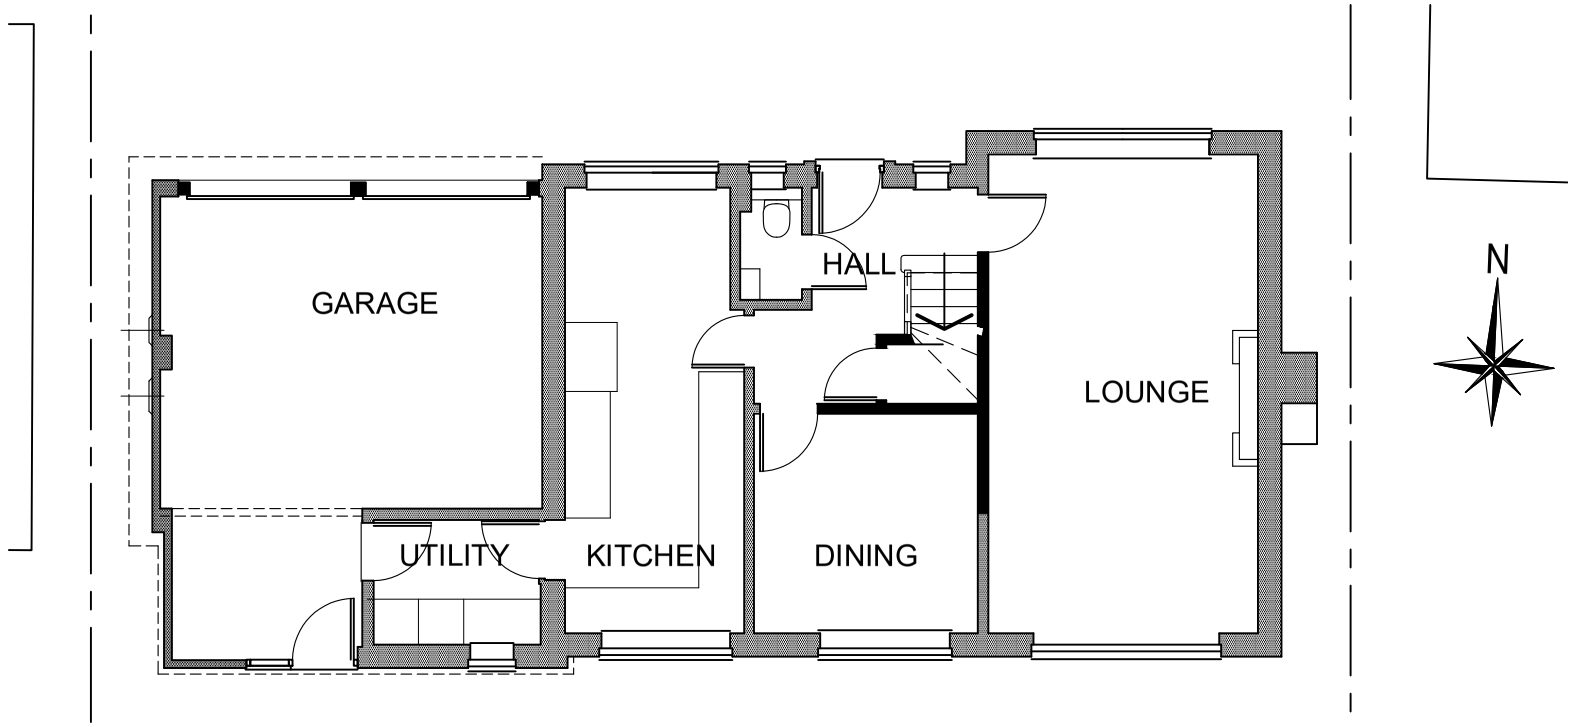


ground floor plan
1:100

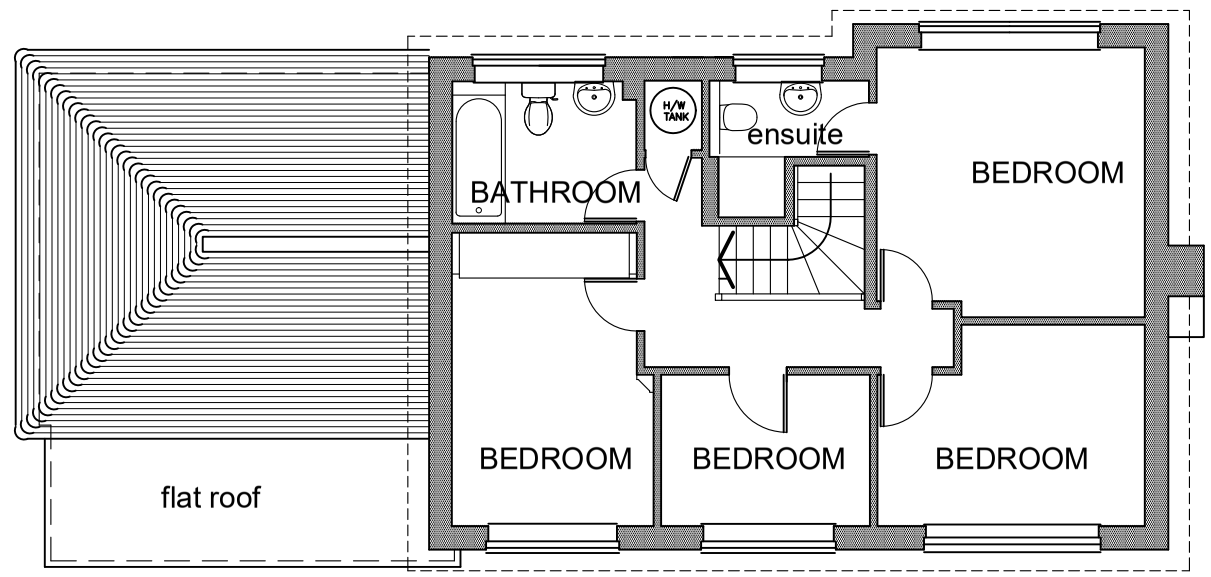


first floor plan
1:100

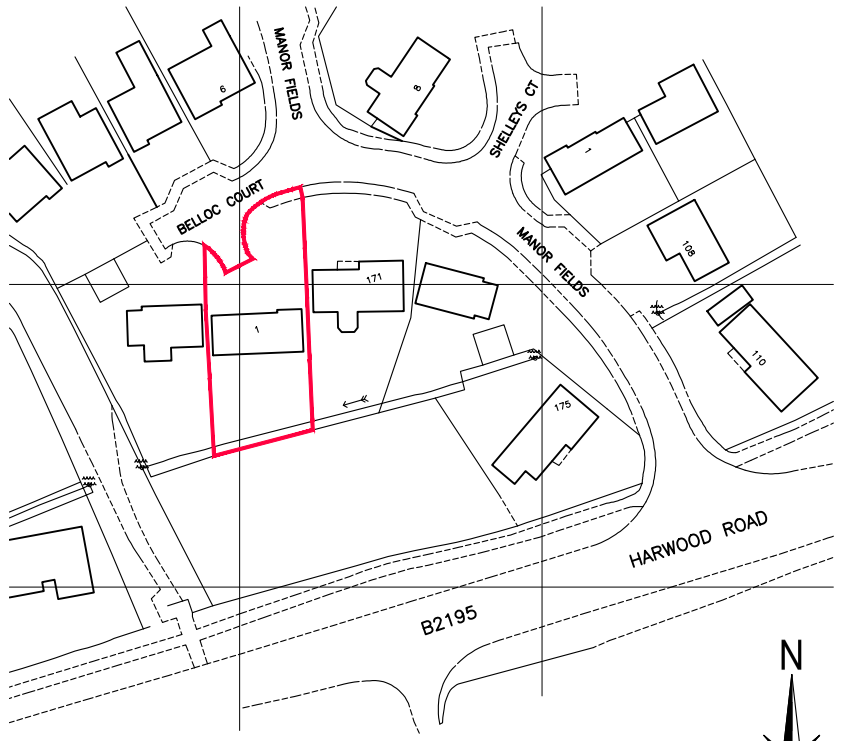

Ordnance Survey (c) Crown Copyright 2025.
All rights reserved. Licence number 100022432

location plan
1:1250

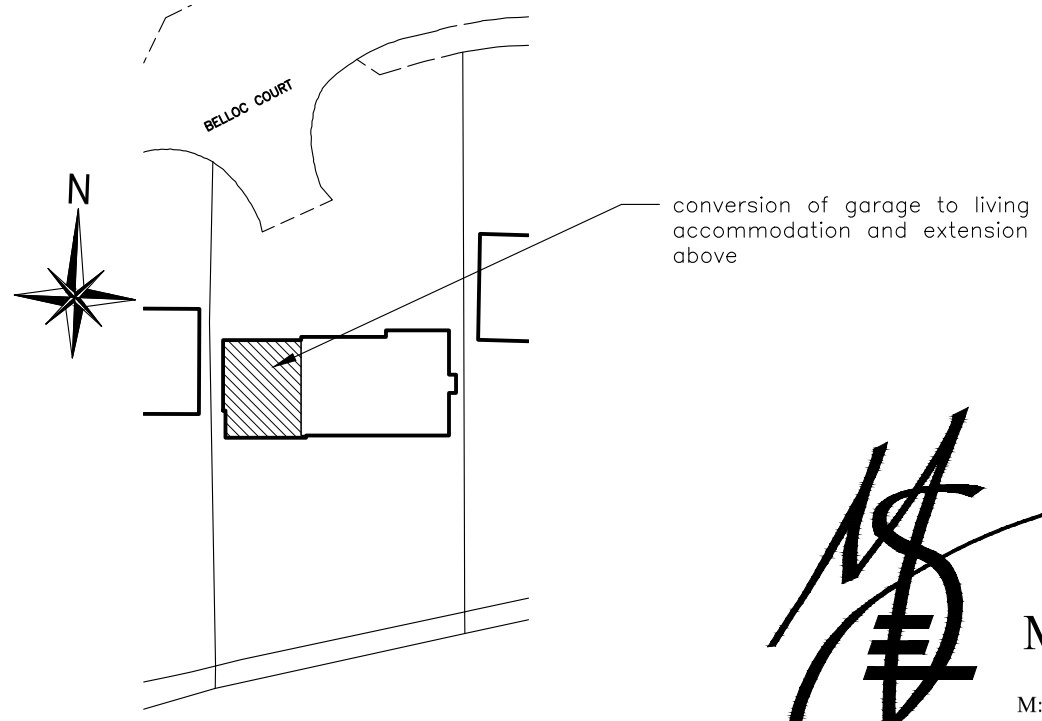

site/block plan
1:500

MARK E SIMM
B A (Hons) Dip. Arch ARB R I B A
M: 0797 110 2267 E: mark@horshamarchitect.co.uk

Project : Extension & alterations to:
1 Belloc Court, Manor Fields Road
Horsham, RH13 6SF

Title: Existing Plans

Scale: as shown@ A3

Date: Feb 2025

Drwg No:
PL01