



front elevation (faces north)
1:100


0 1 5

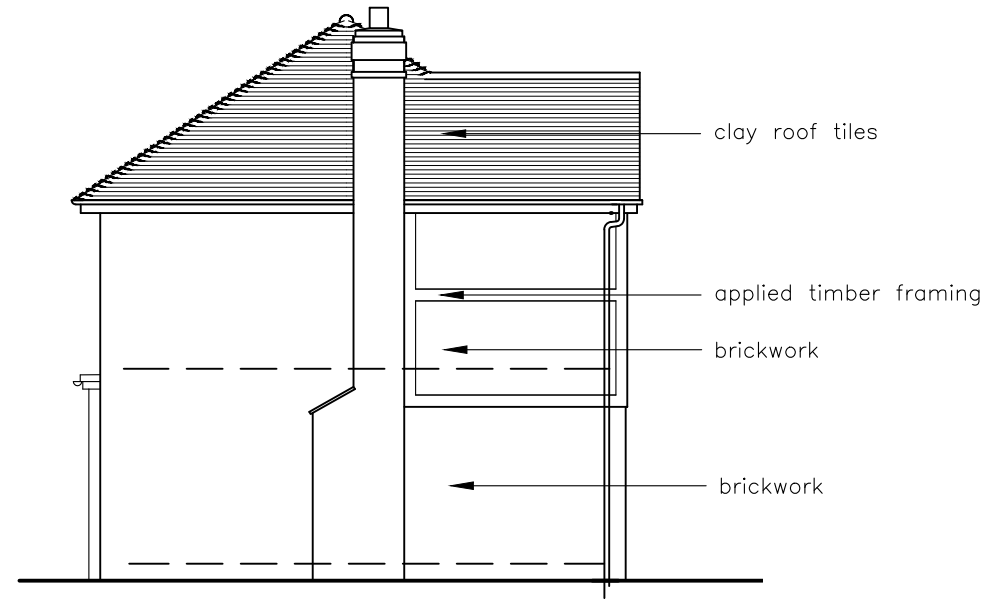

side elevation (faces east)
1:100

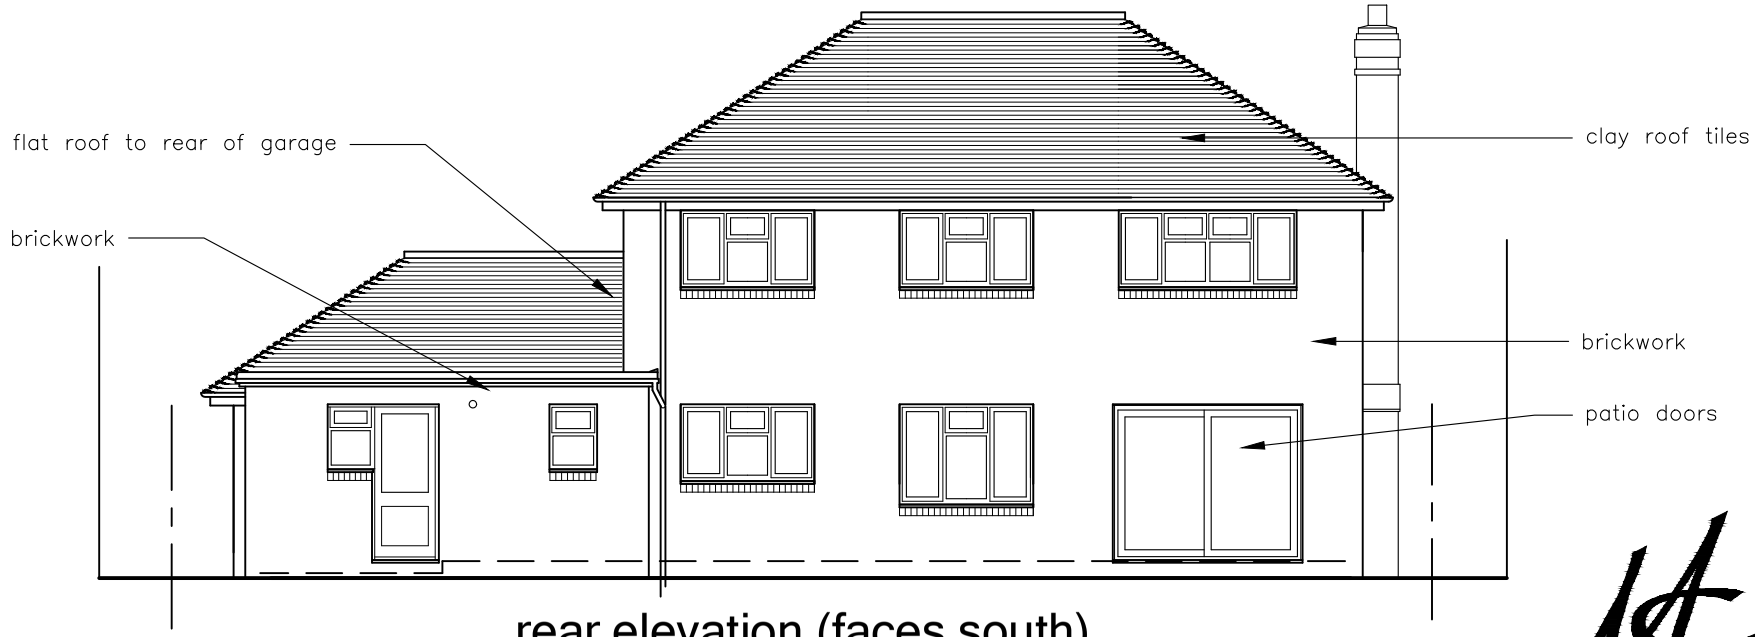

rear elevation (faces south)
1:100

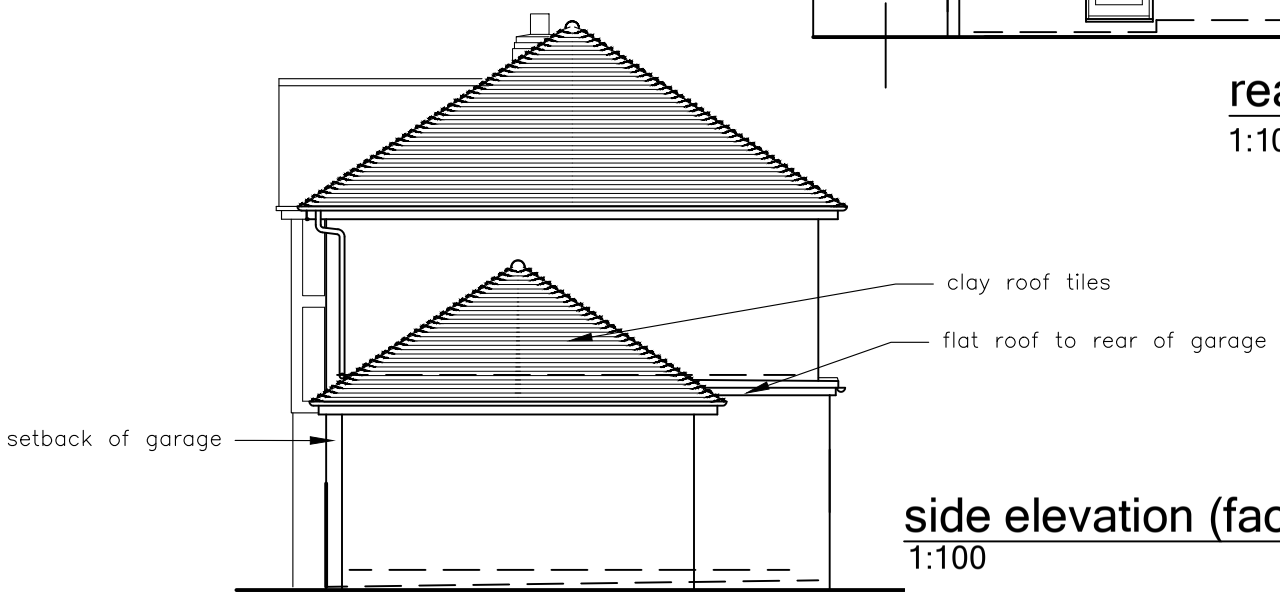

side elevation (faces west)
1:100

MARK E SIMM
B A (Hons) Dip. Arch ARB R I B A
M: 0797 110 2267 E: mark@horshamarchitect.co.uk

Project : Extension & alterations to:
1 Belloc Court, Manor Fields Road
Horsham, RH13 6SF

Title: Existing Elevations

Scale: 1:100@ A3

Date: Feb 2025

Drwg No:
PL02