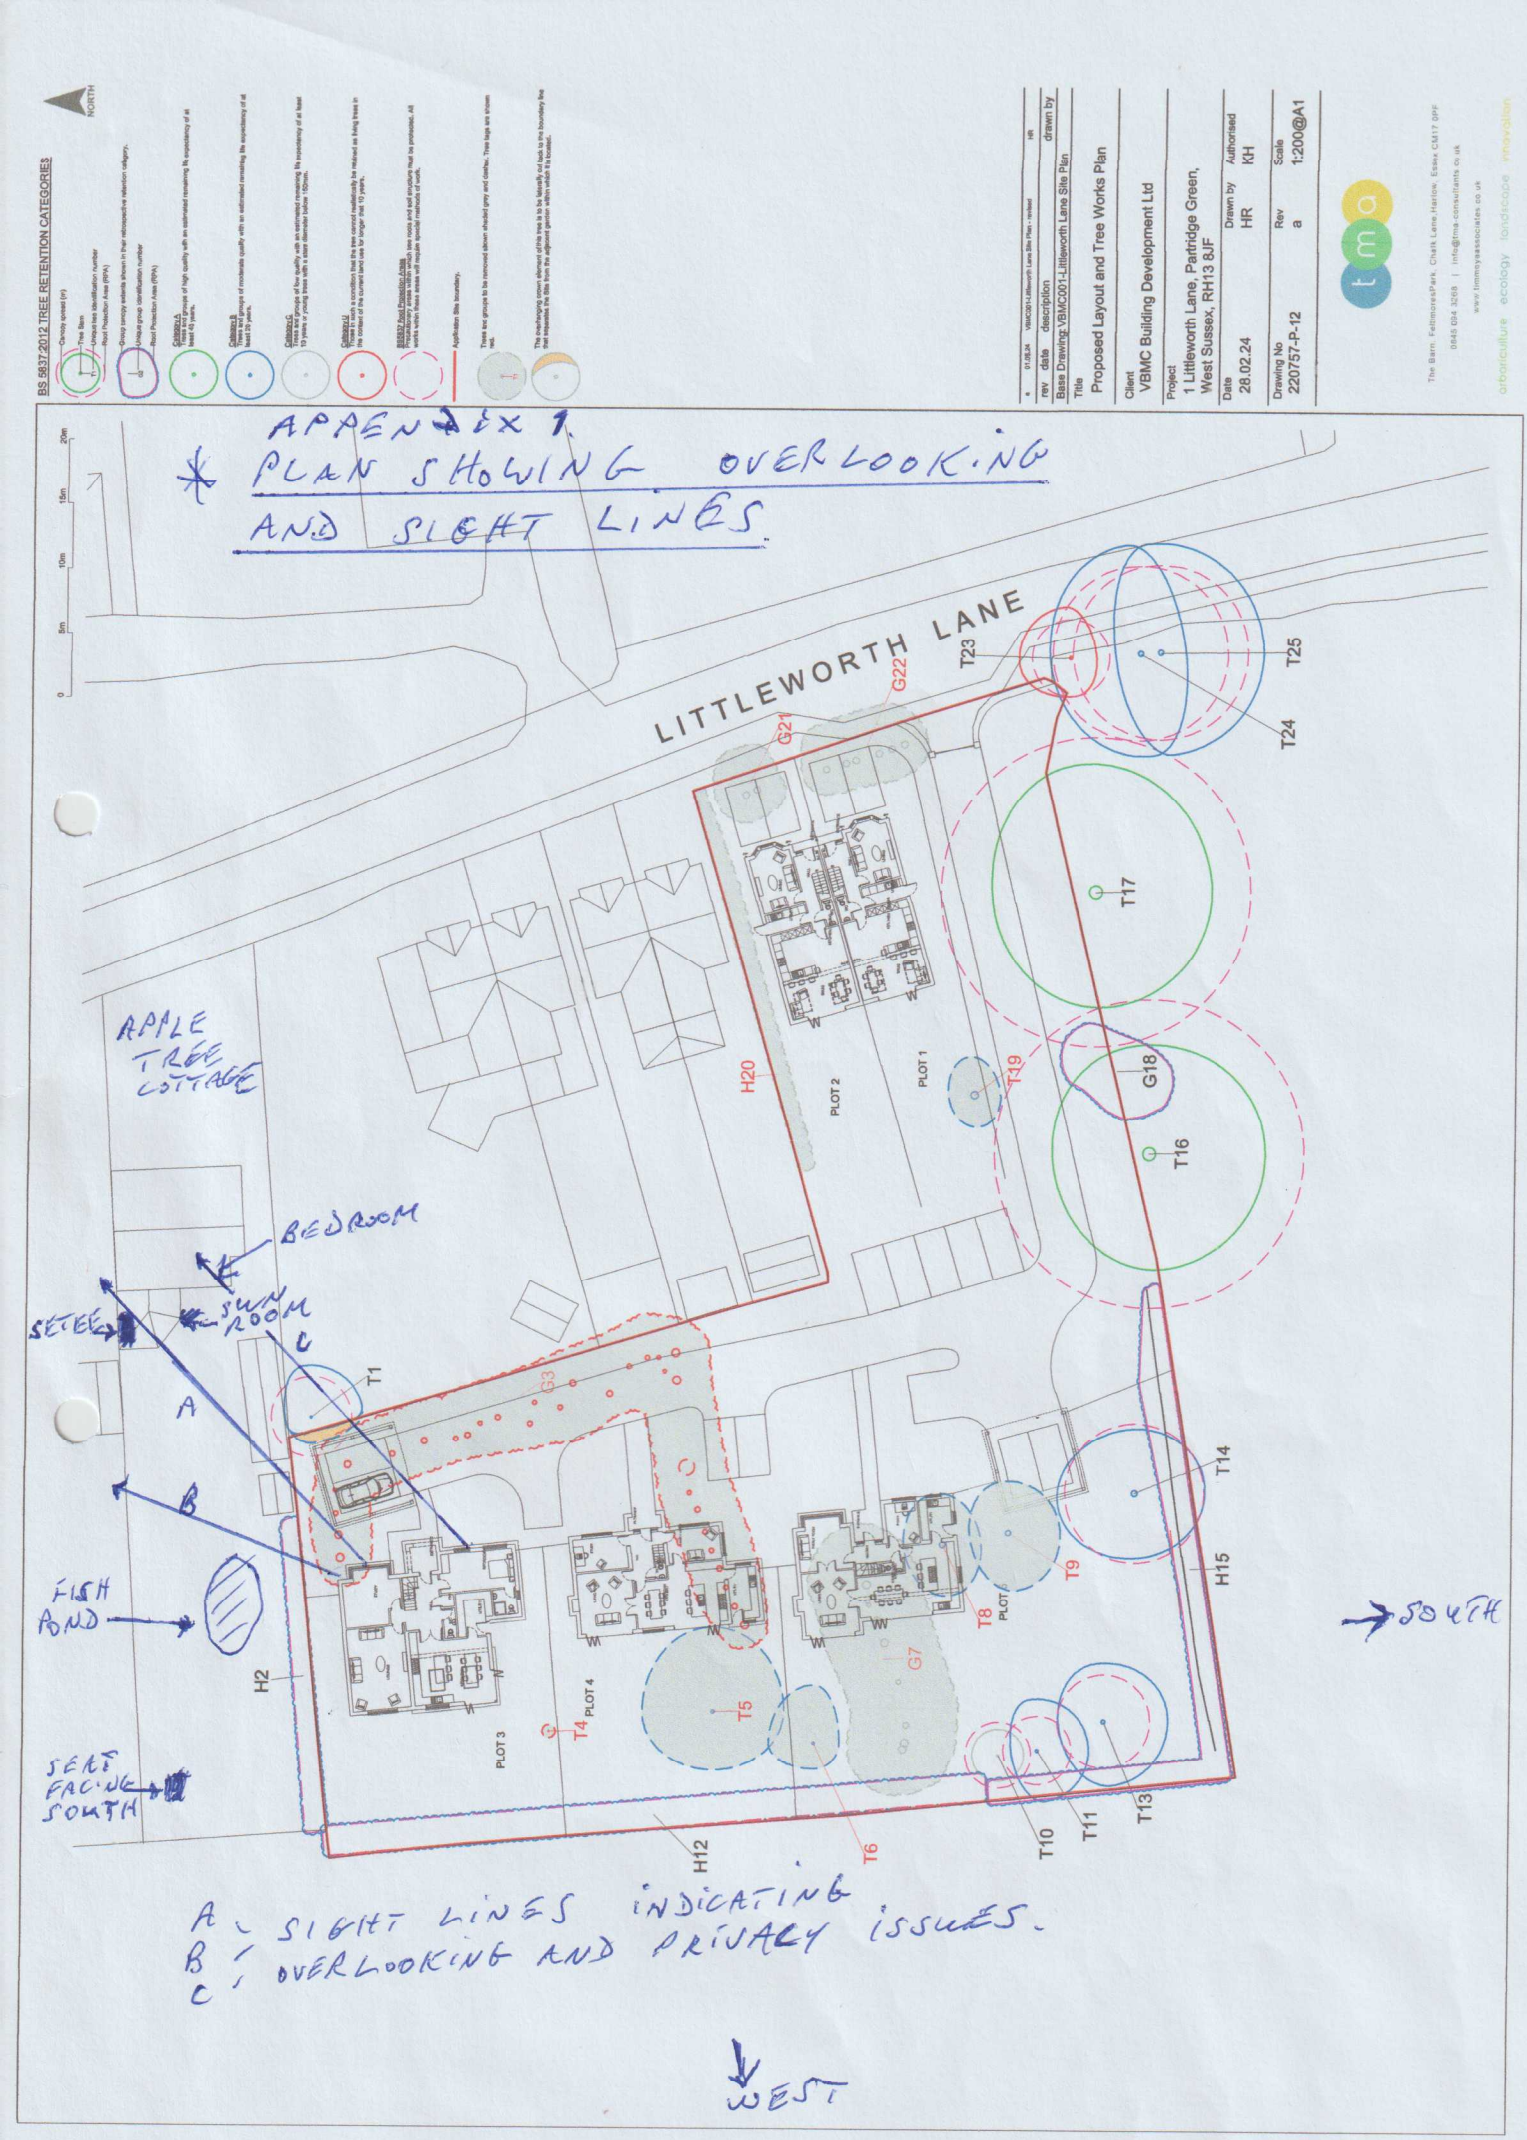
APPENDIX 1.
* PLAN SHOWING OVERLOOKING AND SIGHT LINES.
LITTLEWORTH LANE
APPLE TREE COTTAGE
BEDROOM
SUN ROOM
SEATING
FISH POND
SEAT FACING SOUTH
PLOT 1
PLOT 2
PLOT 3
PLOT 4
T1
T4
T5
T6
T8
T9
T10
T11
T13
T14
T16
T17
T19
T23
T24
T25
G18
G21
G22
G3
G7
H2
H12
H15
H20
A
B
C
SOUTH
WEST
A - SIGHT LINES INDICATING
B - OVERLOOKING AND PRIVACY ISSUES.
C -
BS 5837:2012 TREE RETENTION CATEGORIES
NORTH
Base Drawing: VBMC0001-Littleworth Lane Site Plan
Title
Proposed Layout and Tree Works Plan
Client
VBMC Building Development Ltd
Project
1 Littleworth Lane, Partridge Green, West Sussex, RH13 8JF
Date
28.02.24
Drawn by
HR
Authorised
KH
Drawing No
220757-P-12
Rev
a
Scale
1:200@A1
tma
arboriculture ecology landscape innovation
The Barn Fellmores Park, Chalk Lane, Harlow, Essex CM17 0PF
0845 024 3268 | info@tma-consultants.co.uk
www.tmmyaassociates.co.uk