


Planting Schedule

H	Hawthorn	<i>Crataegus monogyna</i>	90 - 120cm
B	Blackthorn	<i>Prunus spinosa</i>	90 - 120cm
SB	Silver Birch	<i>Betula pendula</i>	10 - 12cm girth
HB	Hornbeam	<i>Carpinus betulus</i>	10 - 12cm girth
W	Common white willow	<i>Salix alba</i>	10 - 12cm girth

Any specimen failing or becoming damaged or diseased will be replanted in the next planting season.

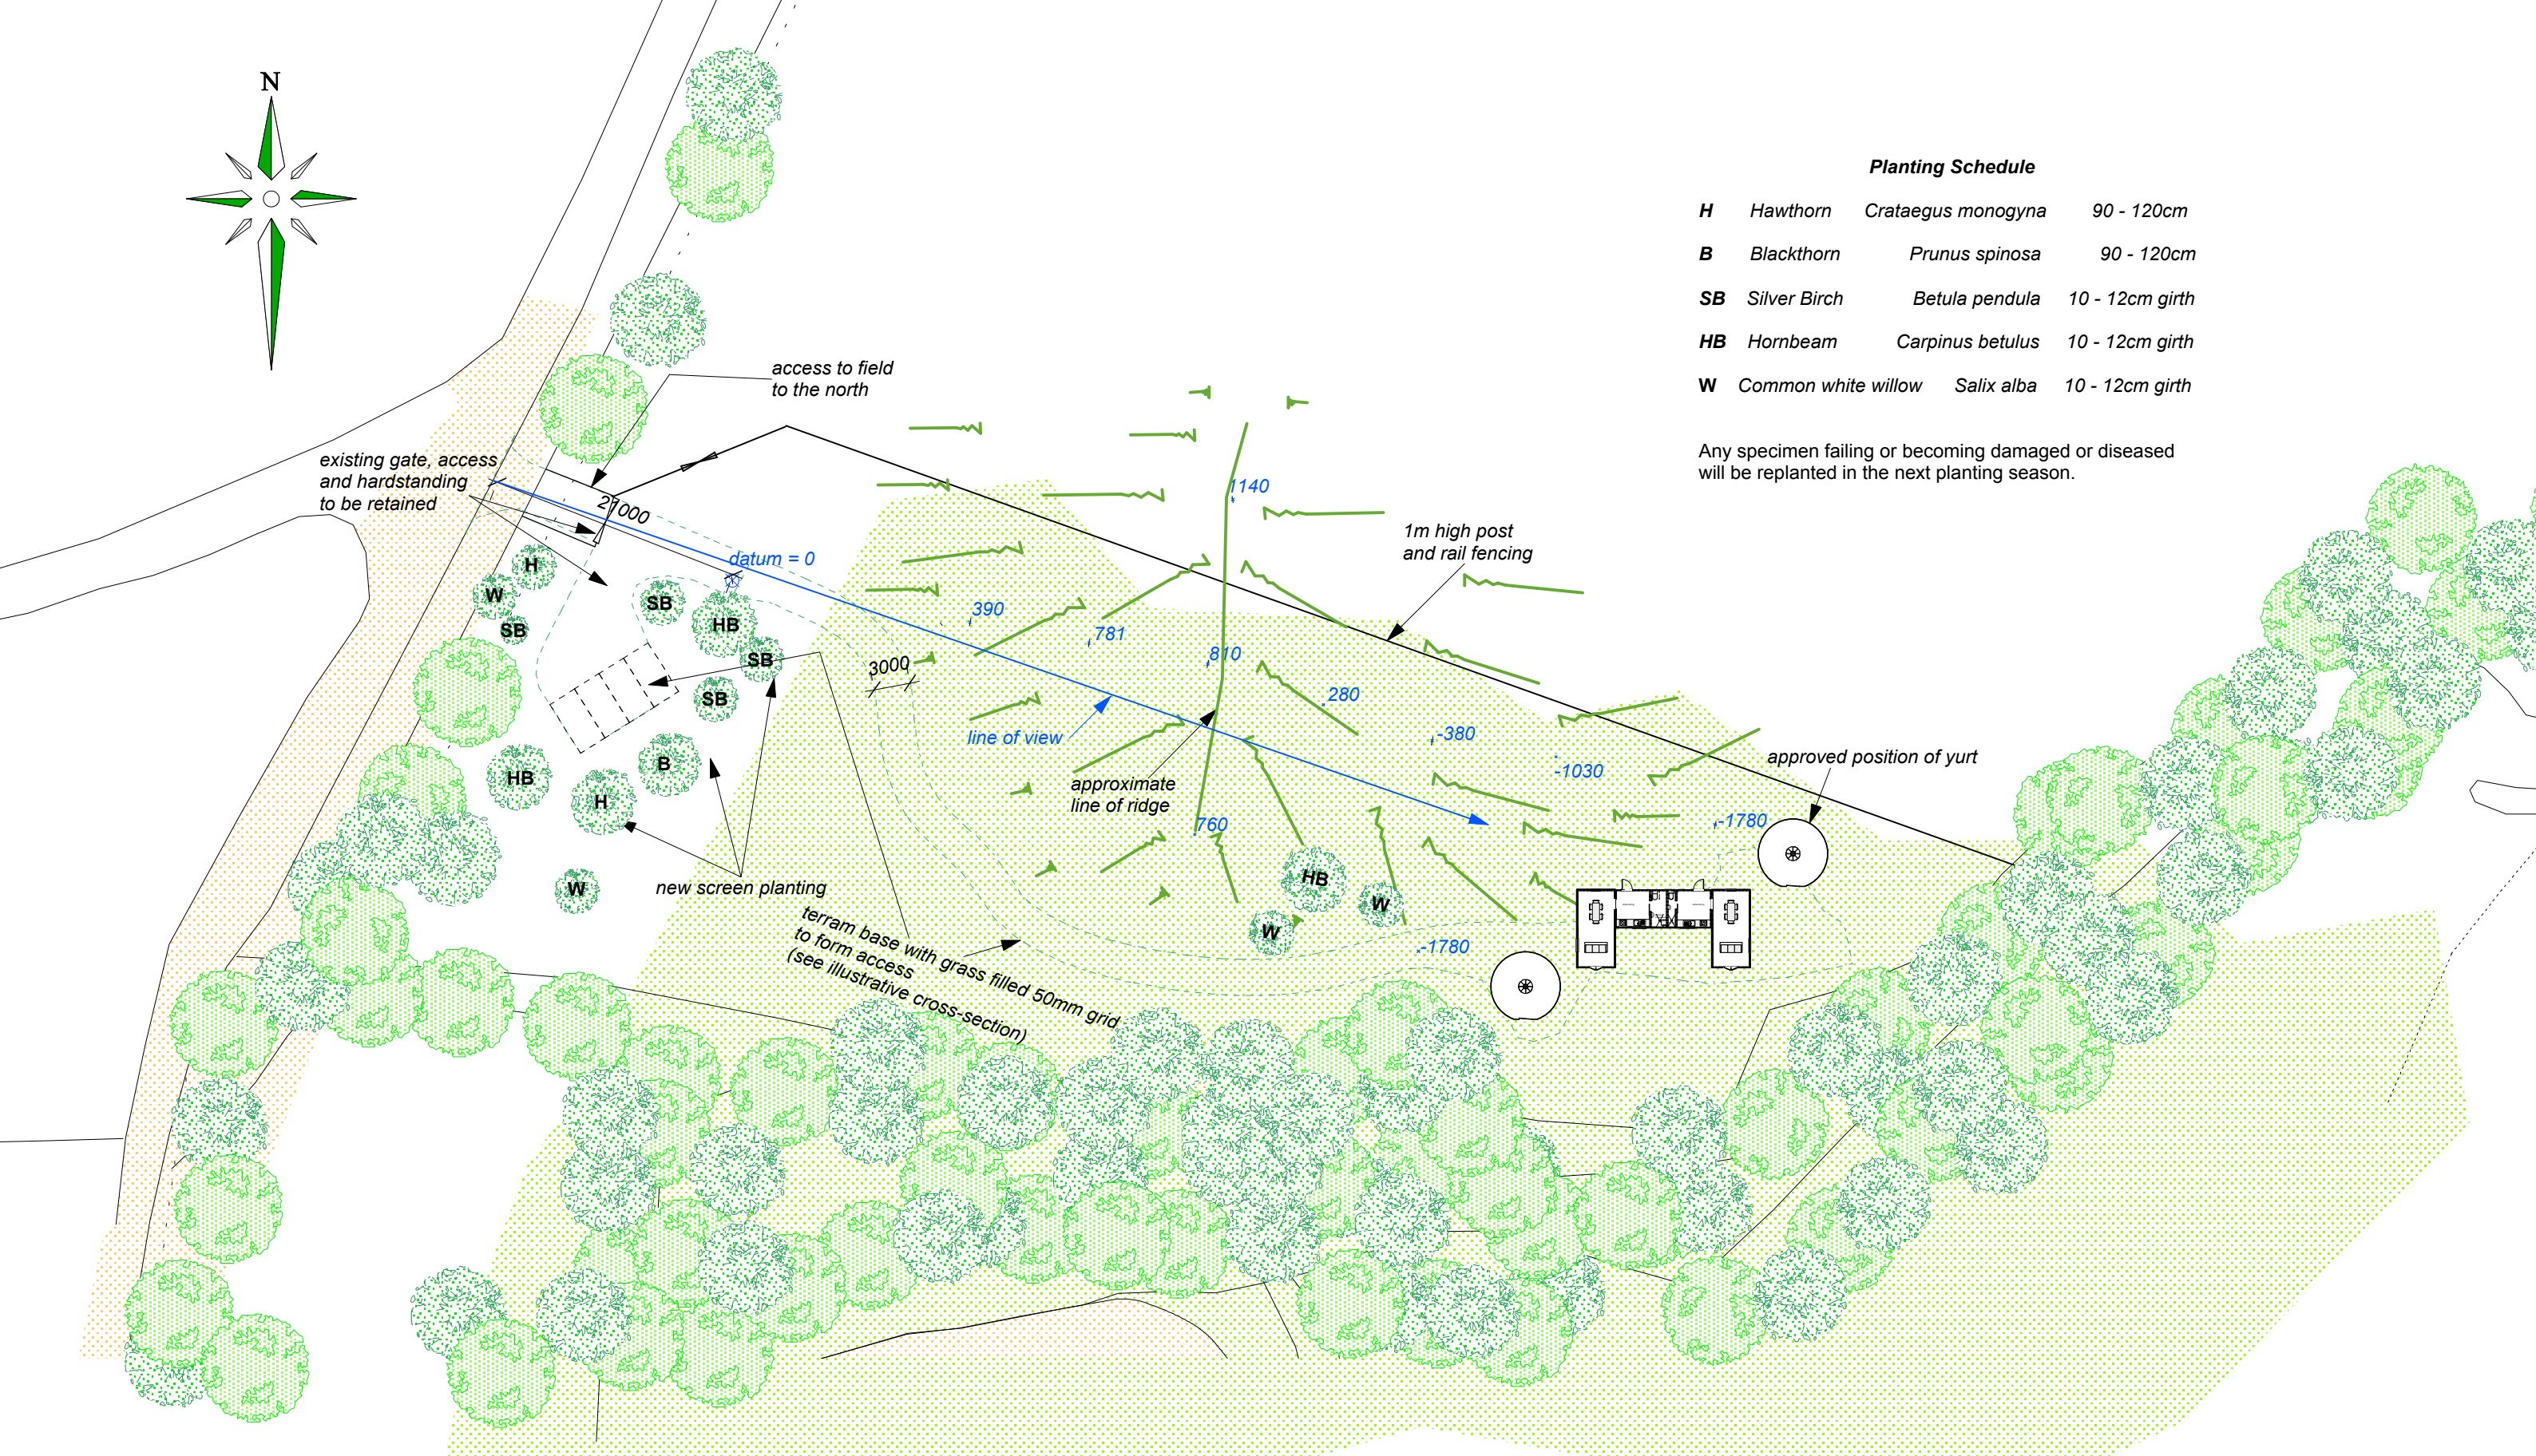

10cm = 250 Metres at scale 1:2500
10cm = 125 Metres at scale 1:1250

10cm = 50 Metres at scale 1:500
10cm = 25 Metres at scale 1:250

10cm = 10/20 Metres at scale 1:100/1:200
10cm = 5 Metres at scale 1:50

The Drawings supporting this application have been produced to be handled and viewed electronically and are best viewed on screen to see fine detail that may not appear on printed versions depending on the type of printer used and the size of print etc, for which Brett Incorporated Ltd accepts no liability.

Client: Delcraven Ltd

Drg No: 1423.46/03

Date: May 2026

Project: S73 application re DC/18/0349 - Holme Farm Glamping,
Winterpit Lane, Mannings Heath RH13 6LZ

Scales: 1:500

Original Plan Size A3 Drawn: Gonzo

Drawing: Block Plan