
A3 PAPER SIZE

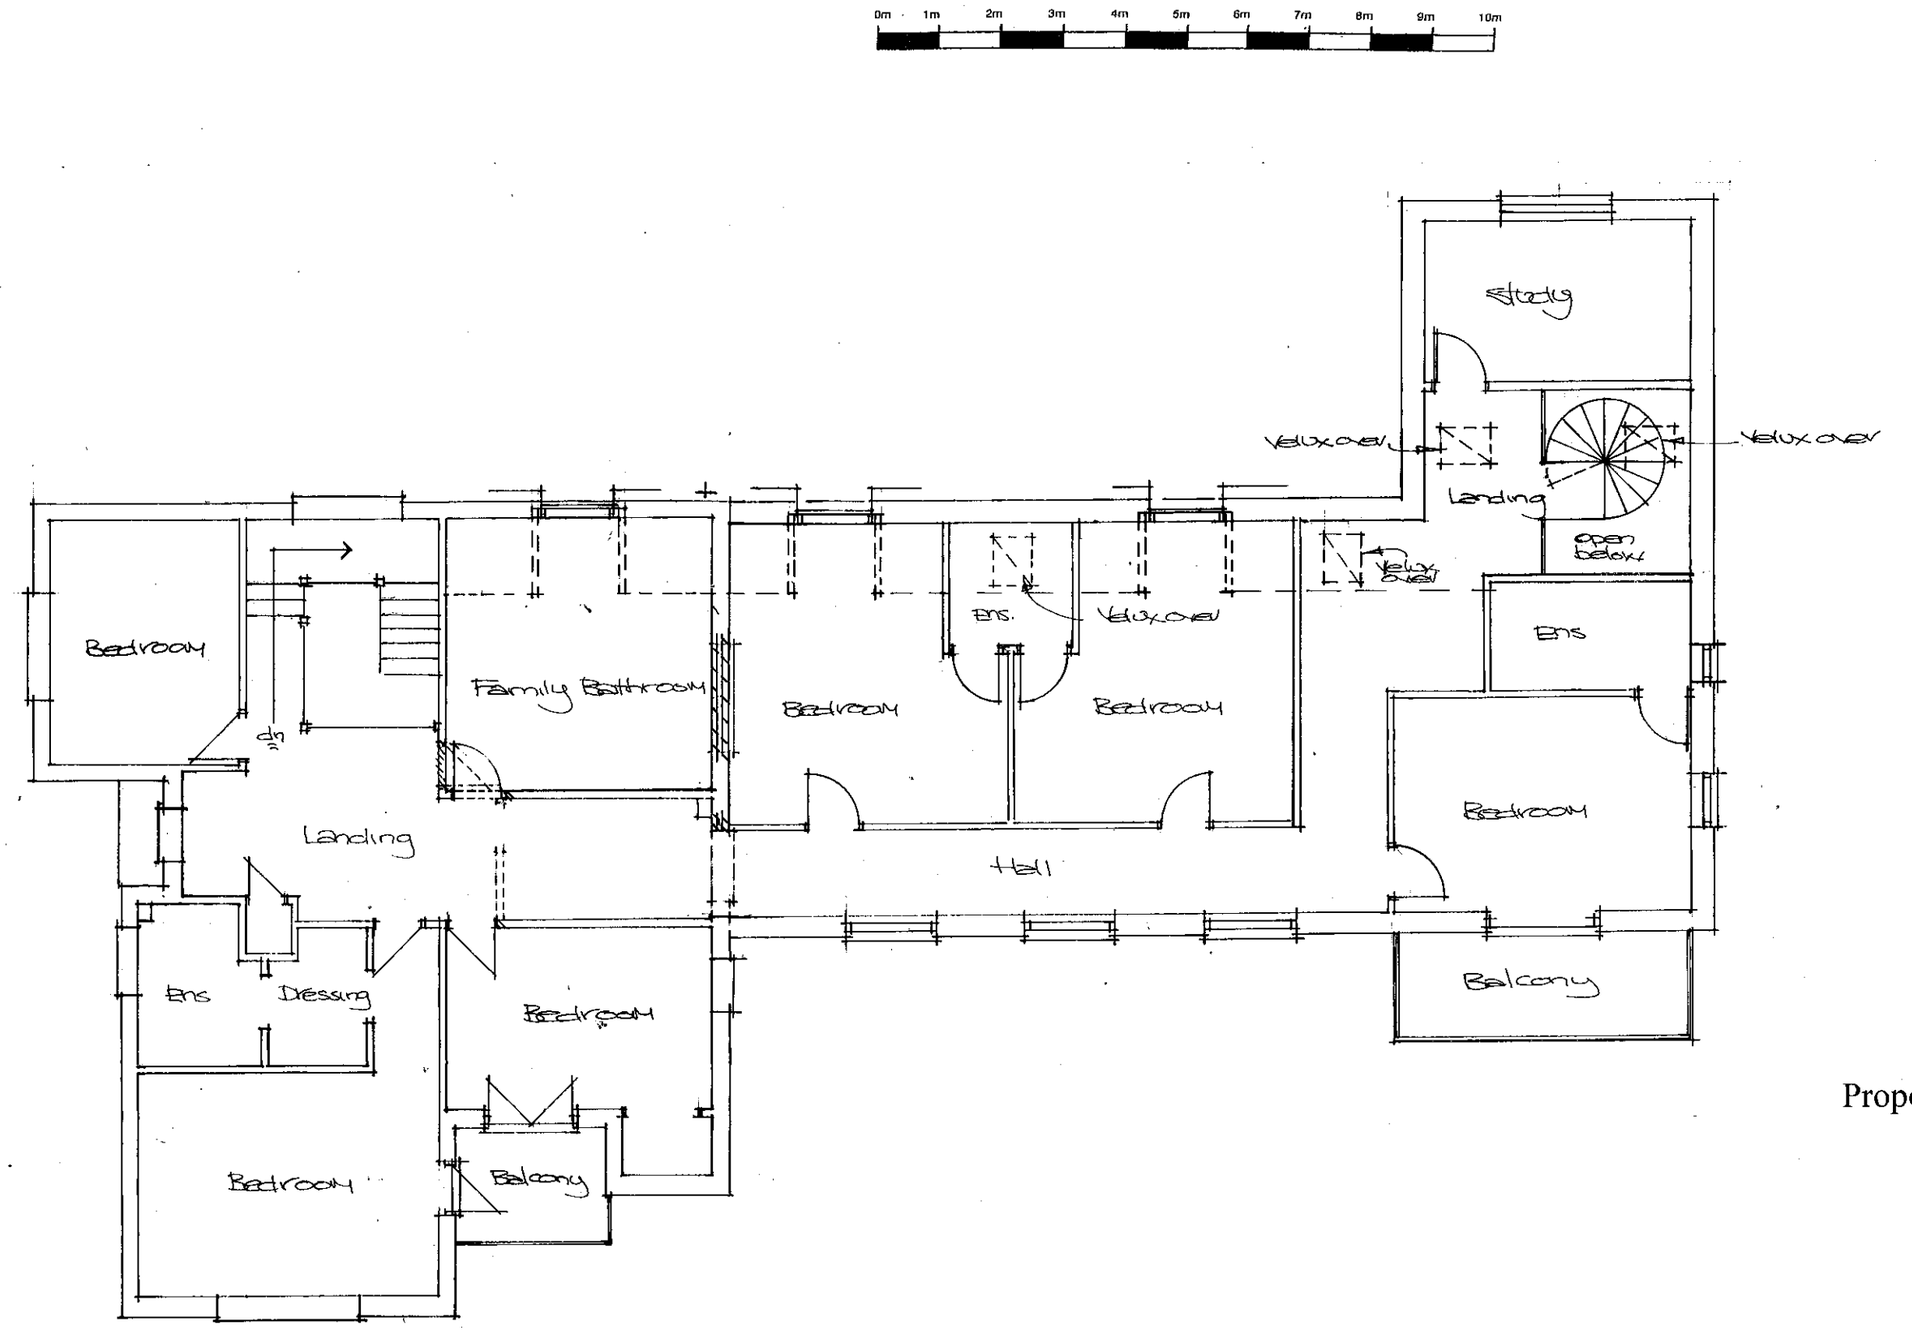

Proposed First Floor Plan 1:100

Amendments
Rev A - 07/08/2024 - Room name adjacent spiral stairs changed to Study

Paul Trussler
44 FirleRoad
Lancing
West Sussex
BN15 0NZ

SANDPITS
WINDMILL LANE
HENFIELD
WEST SUSSEX BN5 9UW

Drawing No. 24/5/7 A