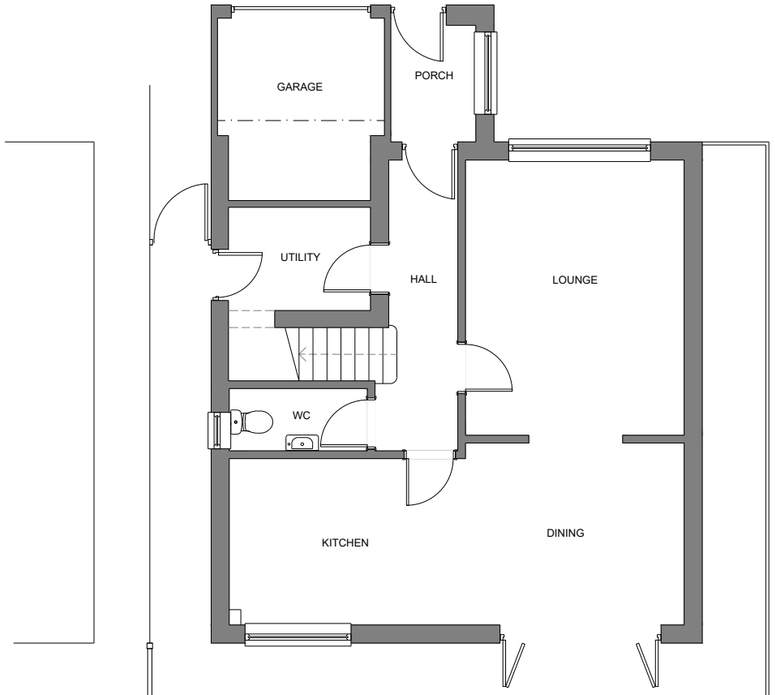

EXISTING GROUND FLOOR PLAN

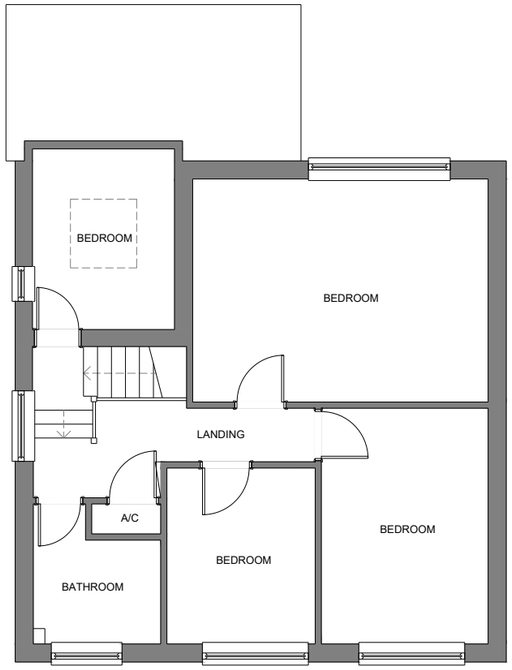

EXISTING FIRST FLOOR PLAN

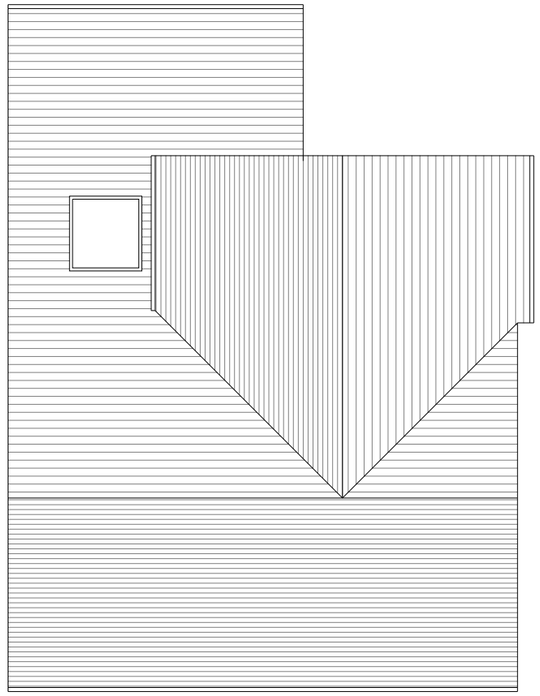

EXISTING ROOF PLAN

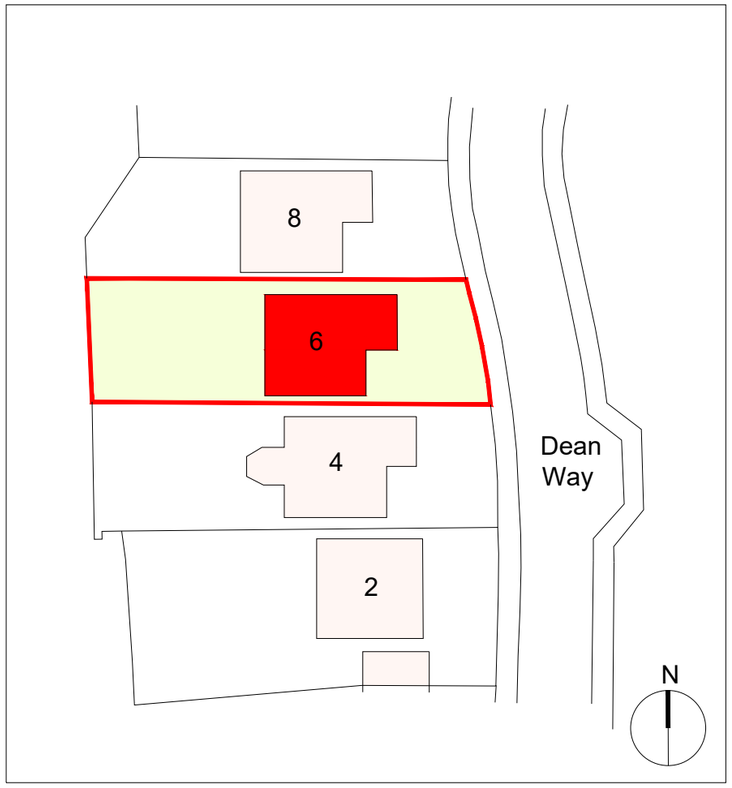

EXISTING BLOCK PLAN (1:500)

0m 1m 2.5m 5m
Scale 1:100

0m 5m 12.5m 25m
Scale 1:500

mark alford design architecture
Heatherlands Bracken Lane Storrington West Sussex RH20 3HS
T: 01903 740033 E: office@markalforddesign.com

client: MR J MATHERS

project title: 6 DEAN WAY, STORRINGTON
PROPOSED FRONT DORMER WINDOW

drawing title: EXISTING PLANS

drawn by: MSA date: MAY 25 scale: 1:100 / 1:500 @ A3

issue status: design ☒ BofQ ☐ construction ☐ record ☐

drawing number: **25572 / P100** revision:

This drawing may not be used or reproduced without written consent. Copyright reserved
No dimensions to be scaled from this drawing except for Planning purposes.