
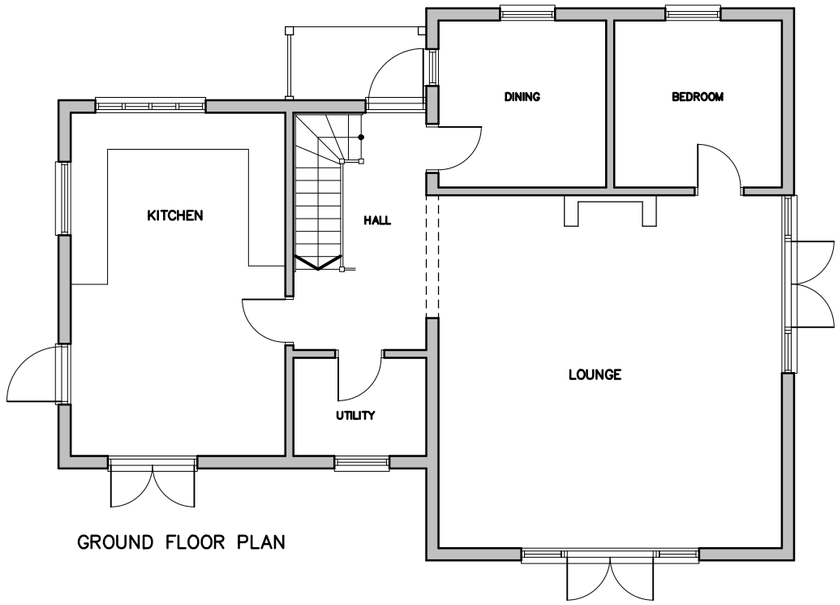


GROUND FLOOR PLAN

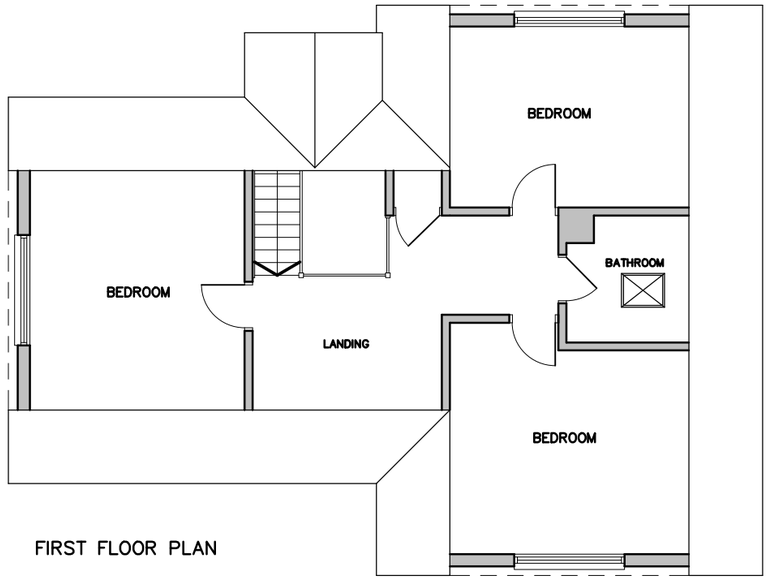

FIRST FLOOR PLAN


0 1m 2m 3m 4m 5m

SCALE 1:100 @ A3

NOTE:
DO NOT SCALE FROM THIS DRAWING.



REAR ELEVATION

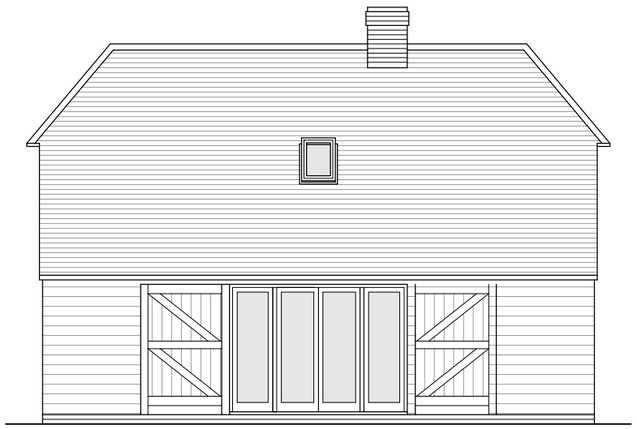

SIDE ELEVATION



FRONT ELEVATION



SIDE ELEVATION

FOR
MR P. DAWSON

SITE
BLACKTHORNE,
MARINGDEAN ROAD,
BILLINGSHURST,
WEST SUSSEX.

TITLE
EXISTING DWELLING

ELEVATIONS

SCALE	DRAWN	DRAWING NO.
1:100 @ A3	AH 07/24	02 REV