
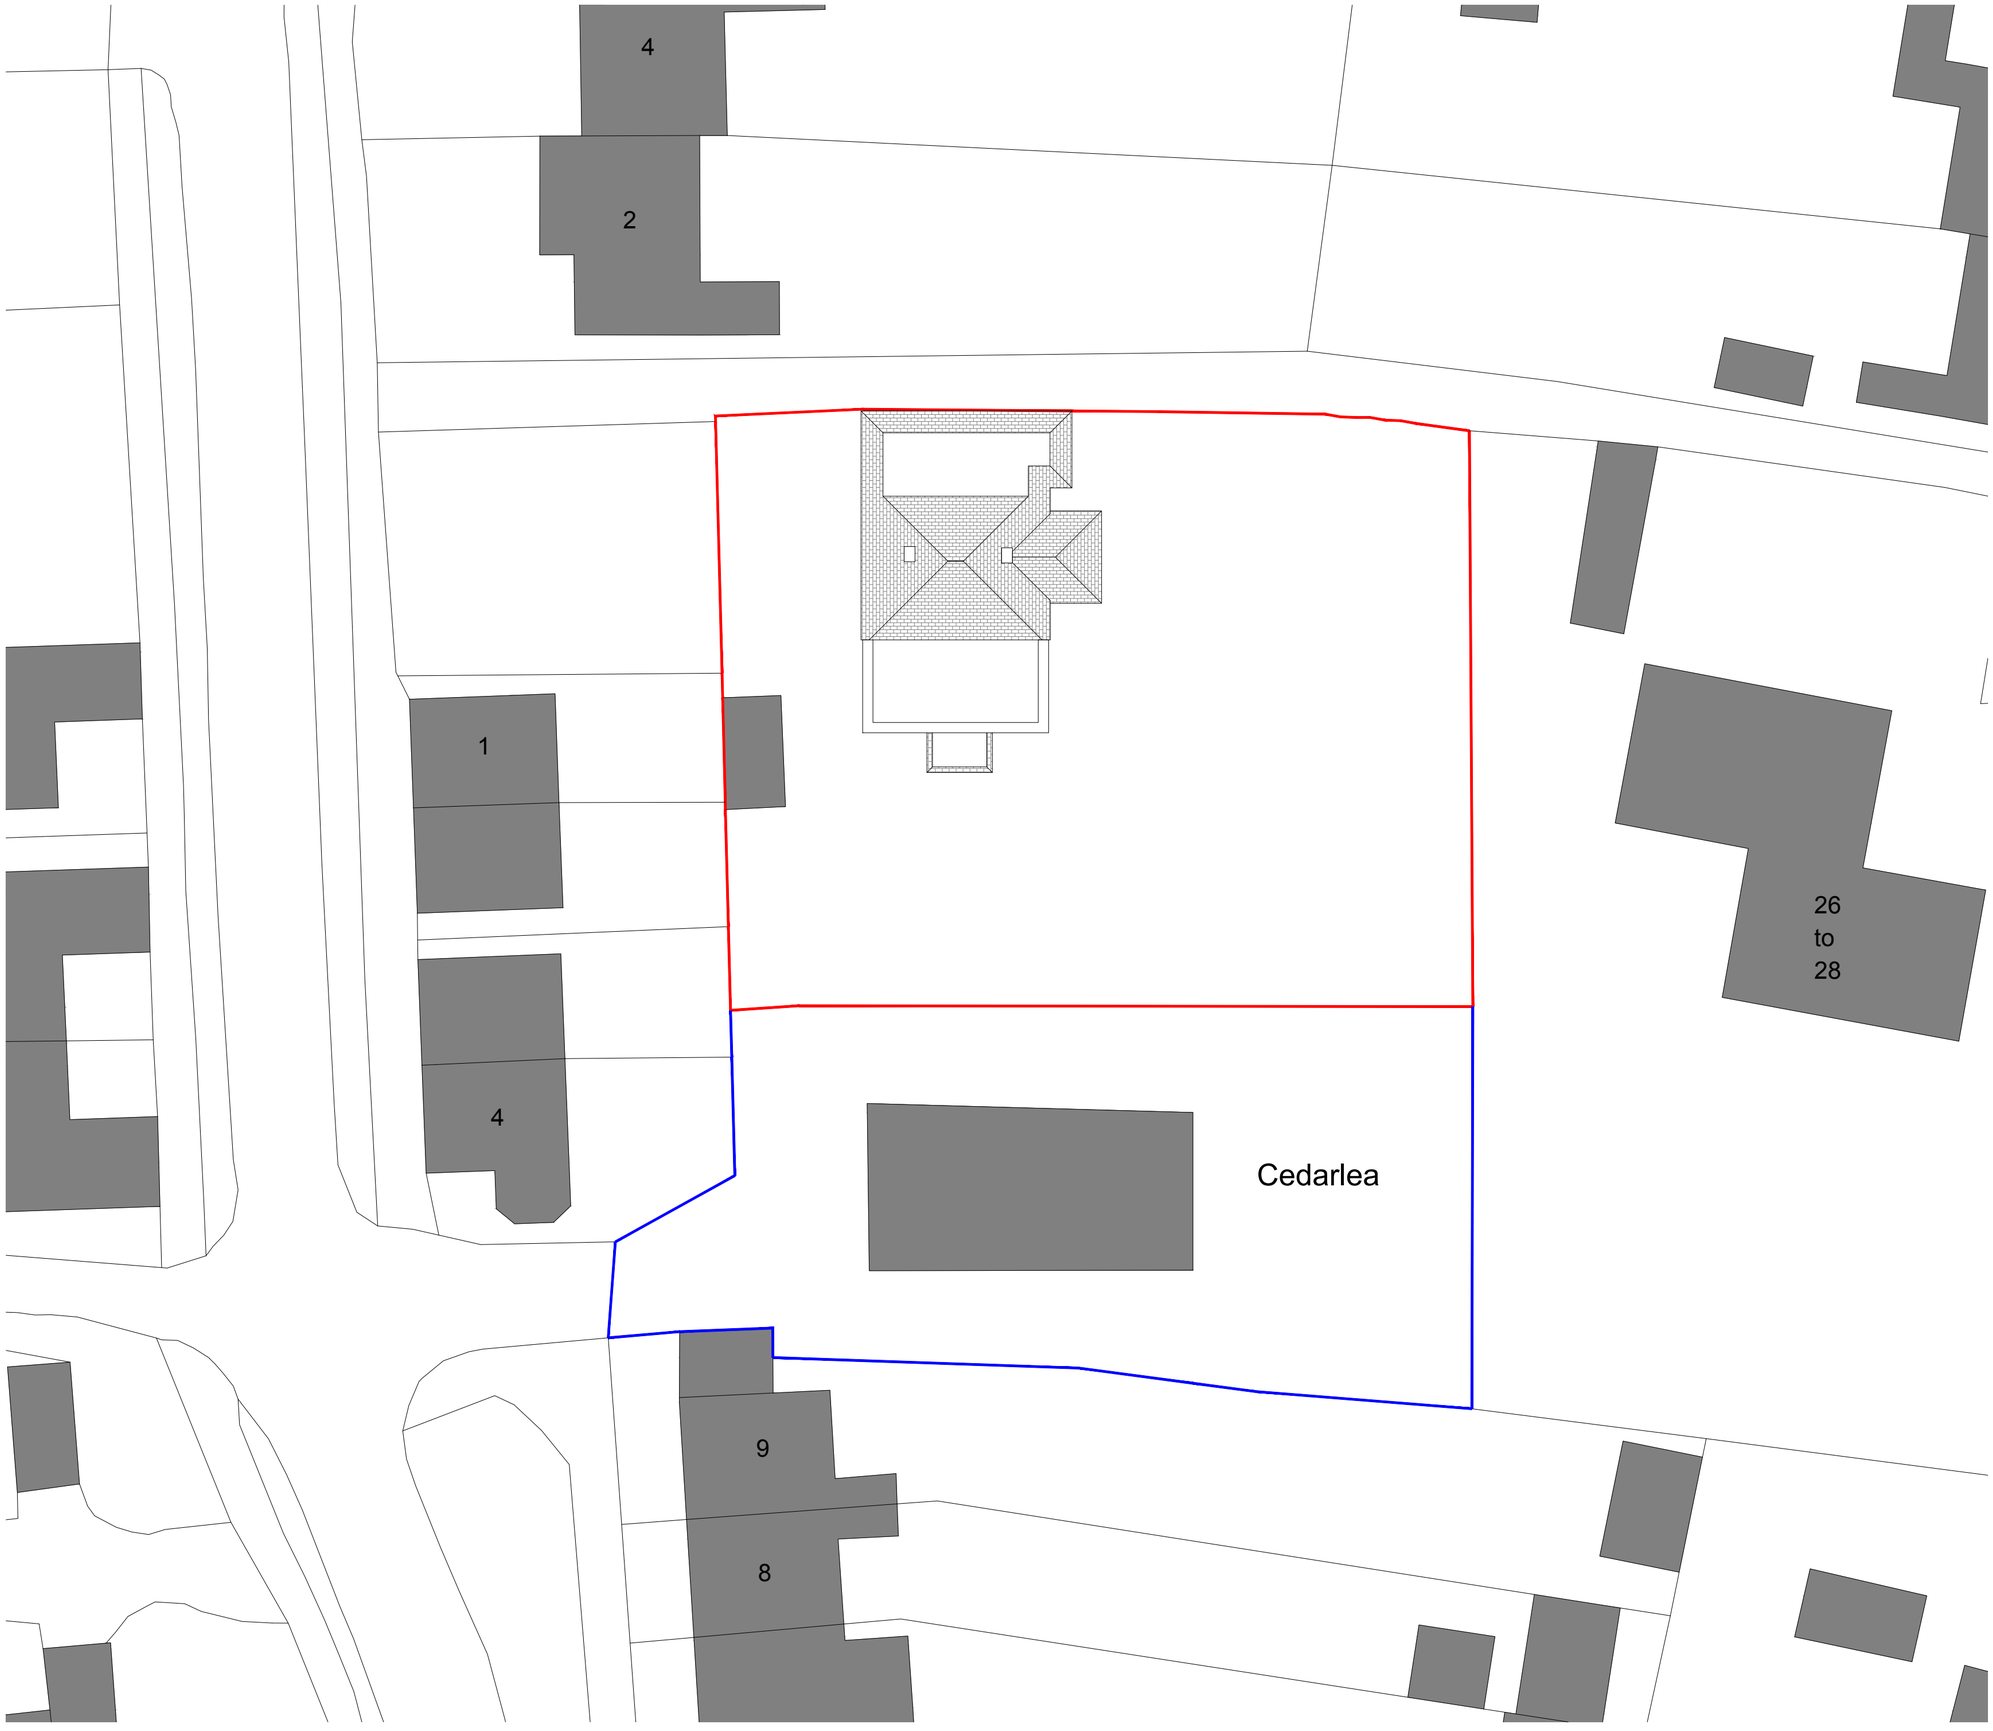


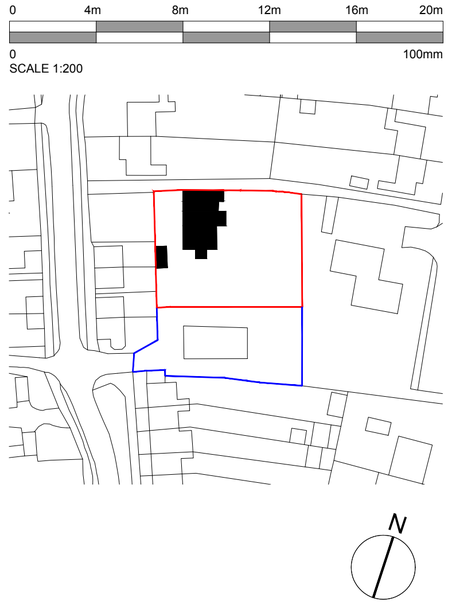

Rev.	Date	Detail
-	-	-

Status: PLANNING

AT | ATELIER T & B

Tel: 01403 458815 mail: info@ateliertb.co.uk
www.ateliertb.co.uk

Client: MR & MRS KNIGHT

Project Title: THE BUNGALOW,
STAPLES BARN LANE, HENFIELD,
WEST SUSSEX, BN5 9PR

Drawing Title: EXISTING SITE PLAN

Scale.	Date	Drawn
1:200 A2	Jul 2024	TMA

Drawing No.	Rev.
AT - 066 - P02	-

The copyright in this document and design is confidential to and the property of Atelier T&B Limited