
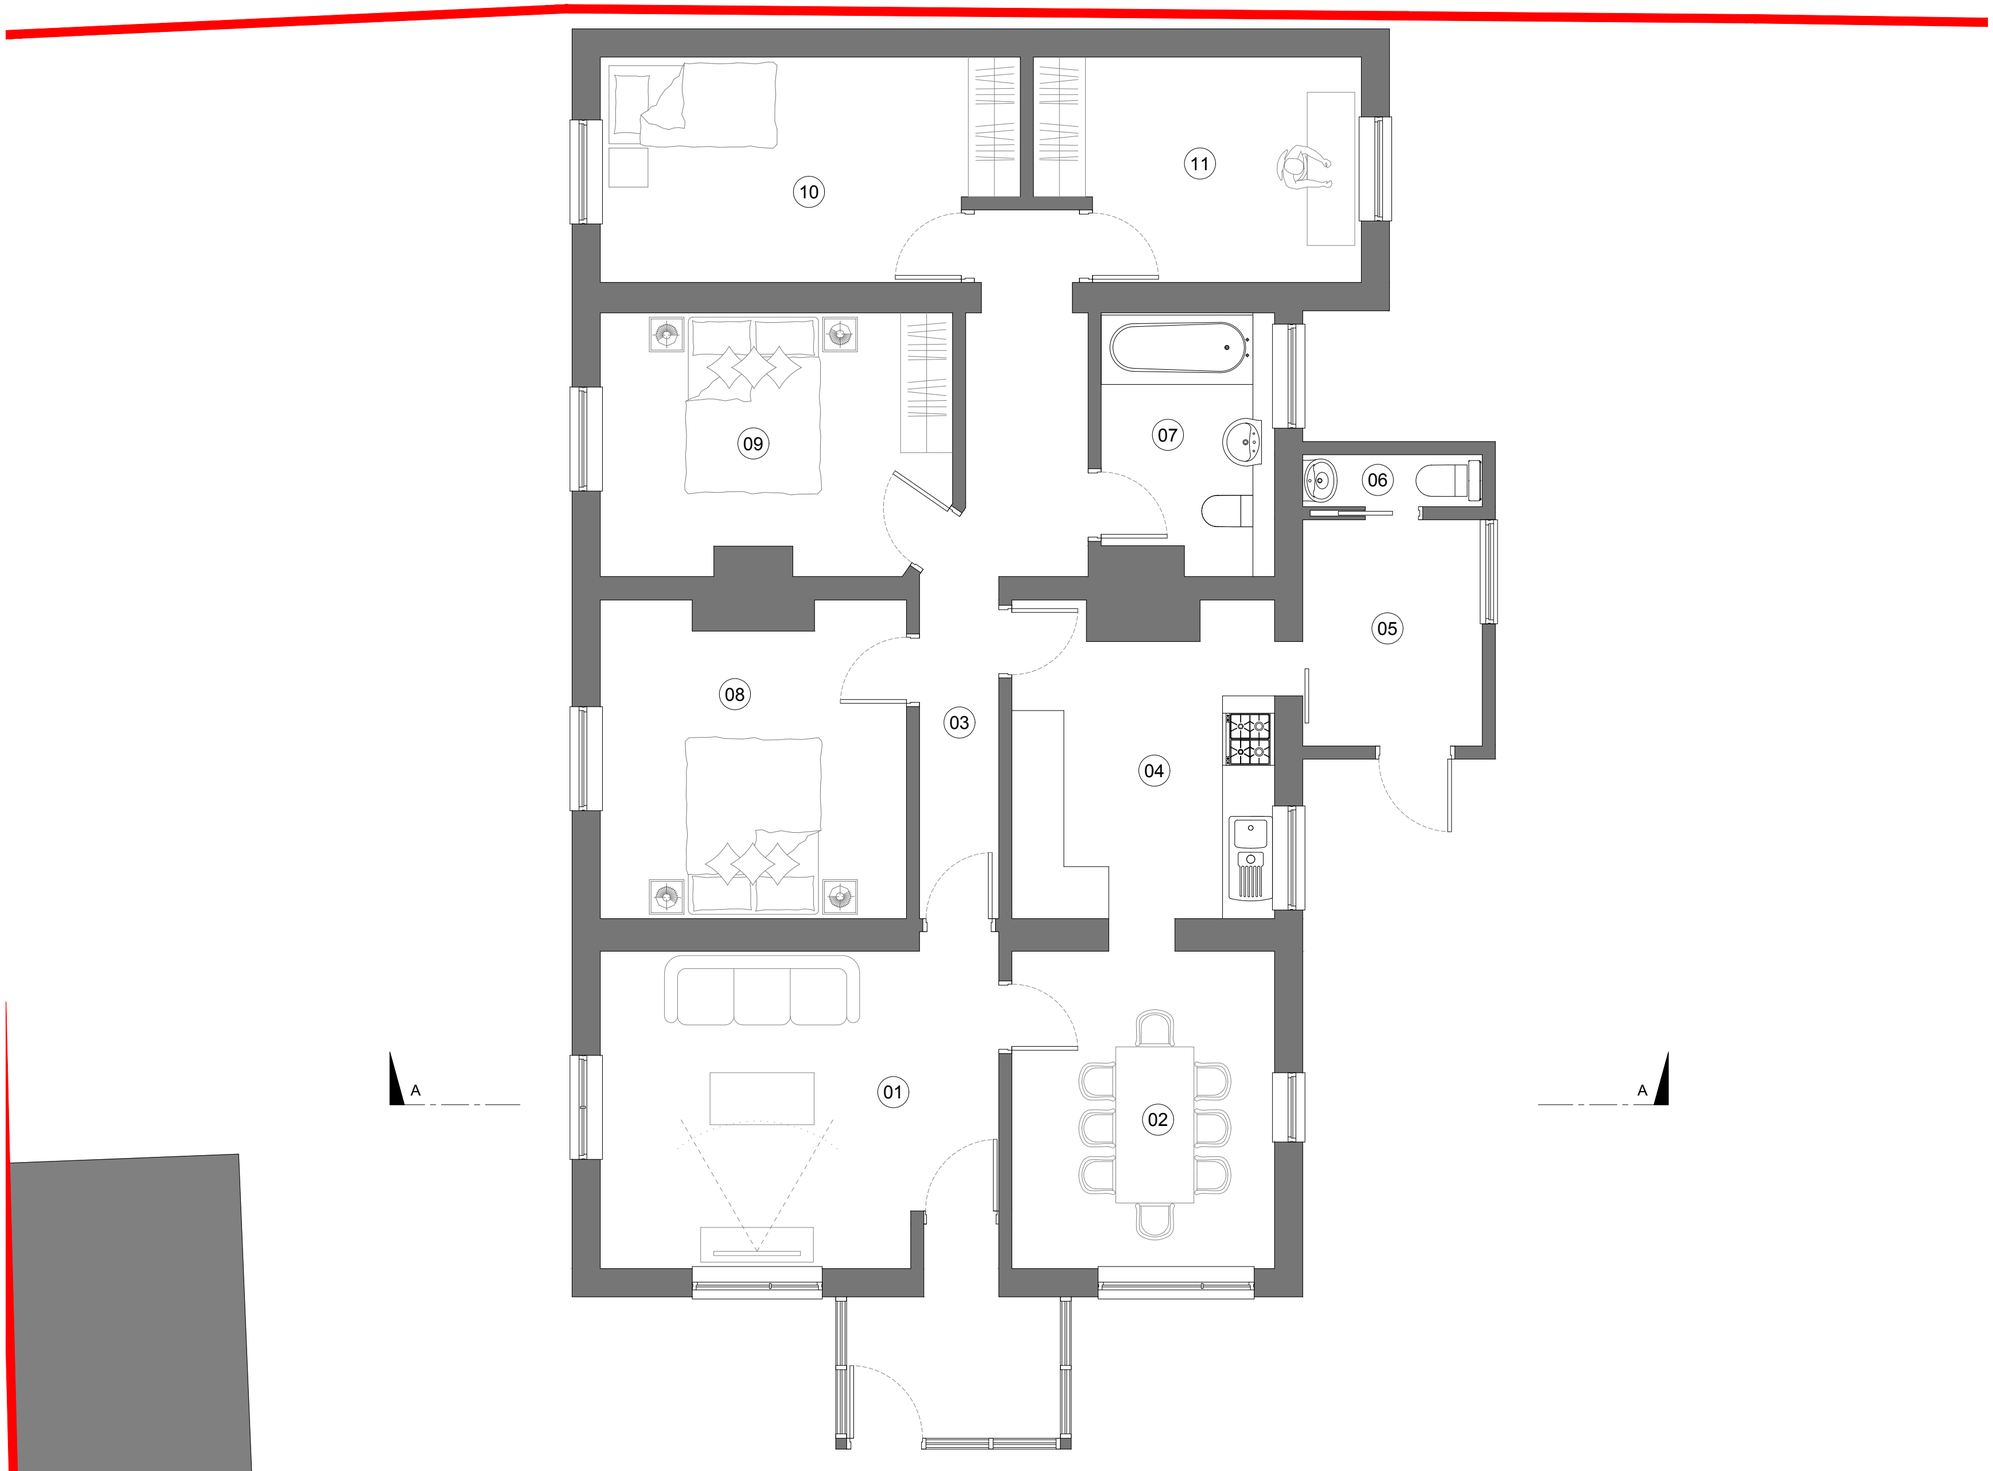


0 1m 2m 3m 4m 5m

0 100mm

SCALE 1:50

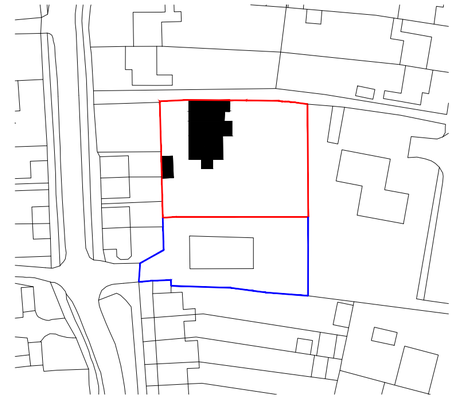

N

Existing Notes:

01. Living Room
02. Dining Room
03. Hall
04. Kitchen
05. Utility
06. W/C
07. Family Bathroom
08. Bedroom 1
09. Bedroom 2
10. Bedroom 3
11. Bedroom 4/Office

Existing Materials:

12. Red/Brown Multi-Stock Brick
13. Plain Clay Tile
14. White UPVC Doors
15. White UPVC Windows

Rev.	Date	Detail
-	-	-

Status: PLANNING

AT | ATELIER T & B

Tel: 01403 458815 mail: info@atelierтb.co.uk
www.atelierтb.co.uk

Client: MR & MRS KNIGHT

Project Title: THE BUNGALOW, STAPLES BARN LANE, HENFIELD, WEST SUSSEX, BN5 9PR

Drawing Title: EXISTING GROUND FLOOR PLAN

Scale.	Date	Drawn.
1:50 A2	Jul 2024	TMA

Drawing No.	Rev.
AT - 066 - P03	-

The copyright in this document and design is confidential to and the property of Atelier T&B Limited