



Key:
 Application boundary

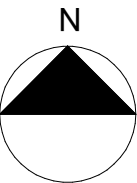

Project
Waterside
Five Oaks Road, Slinfold, RH13 0RL
Scale Date Drawn
1: 1250@A3 27/04/25 MH
Drawing Title
Site Location Plan
Status
Planning
Drawing No. Rev
24950 - P101 -

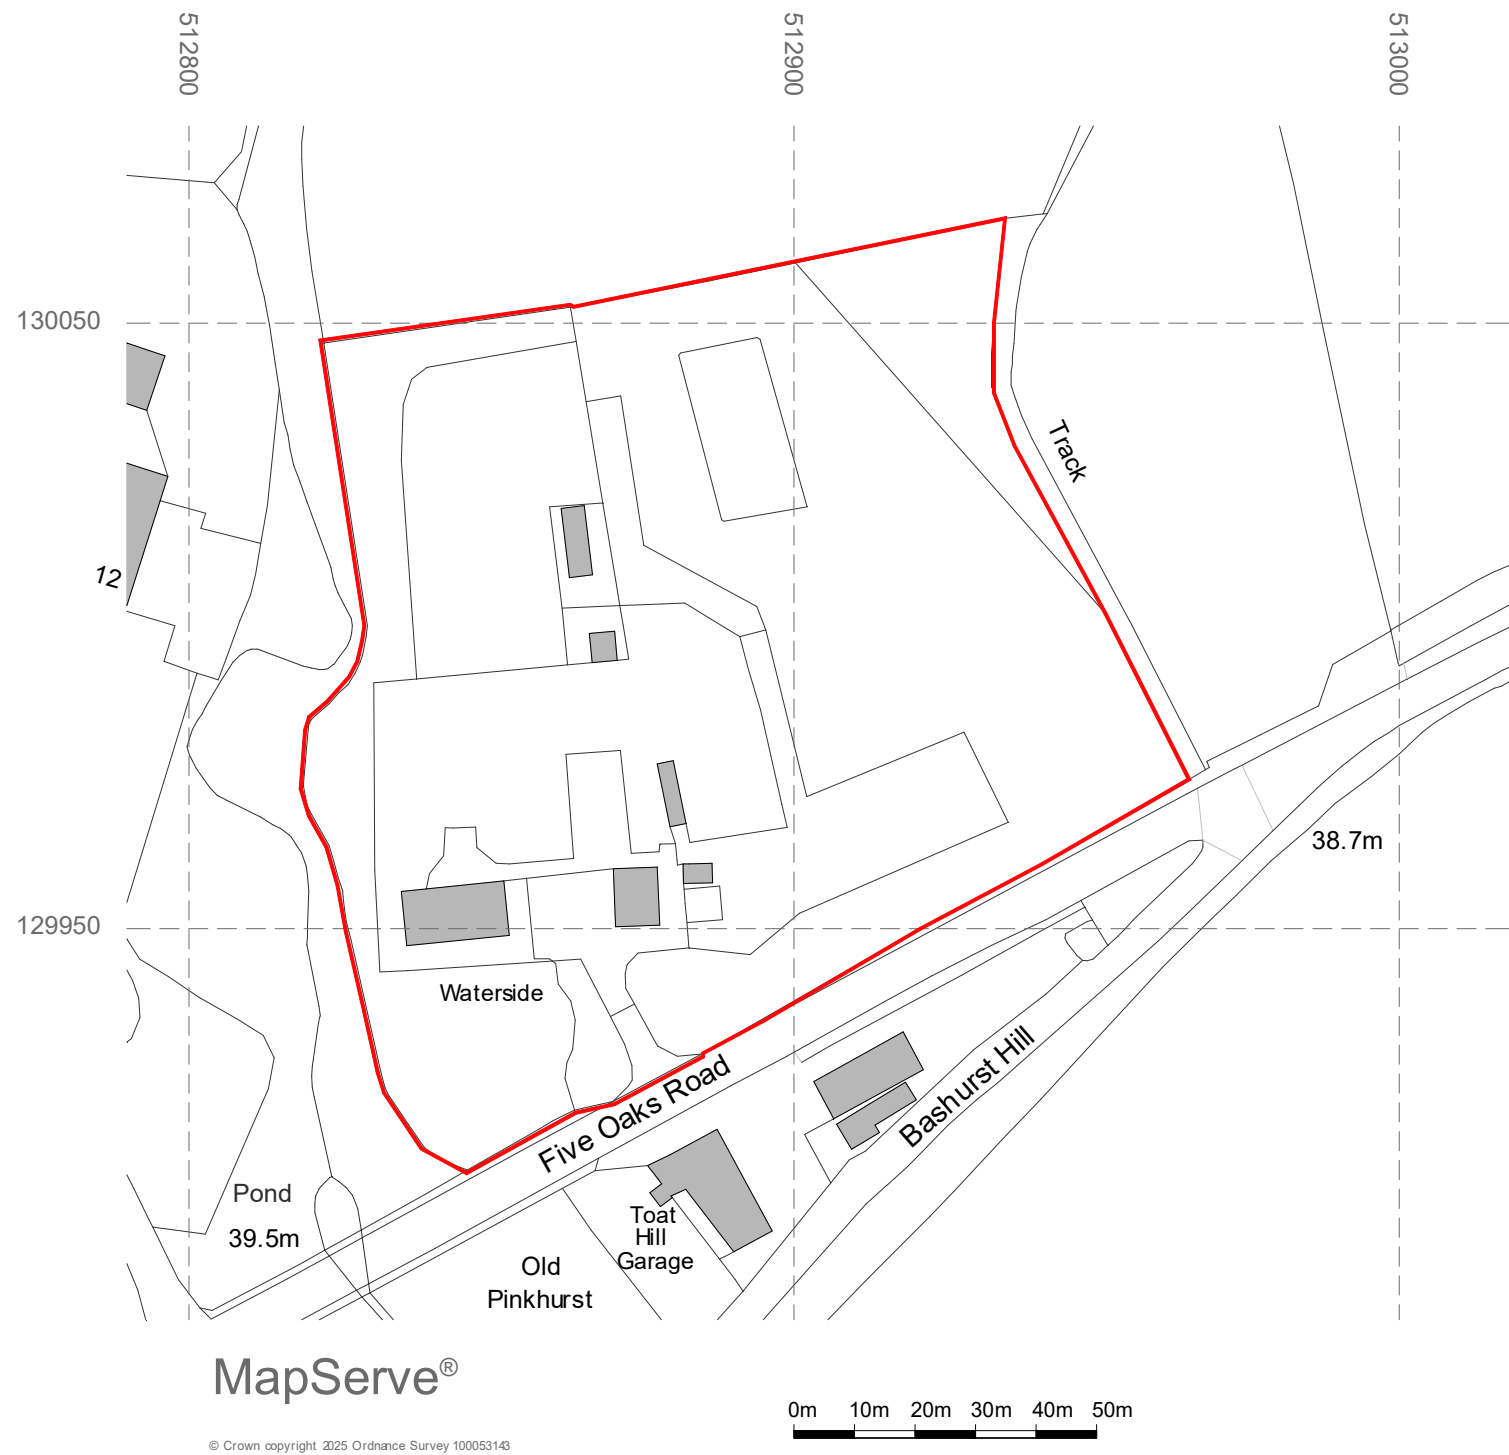

MJH Architects, 4 Rookwood, Alton, Hants, GU34 2LD
T. 01420 544501 www.mjharchitects.co.uk
Notes
This drawing is © copyright of MJH Architects.
This drawing is to be read in conjunction with all consultants drawings, details and specification.
All dimensions to be checked on site prior to commencement of building work.
Scale for planning purposes only.
Any discrepancies to be reported to the architect prior to implementation.