M E T E R S
0 5
S C A L E



EXISTING
FRONT ELEVATION
SCALE 1: 100 M

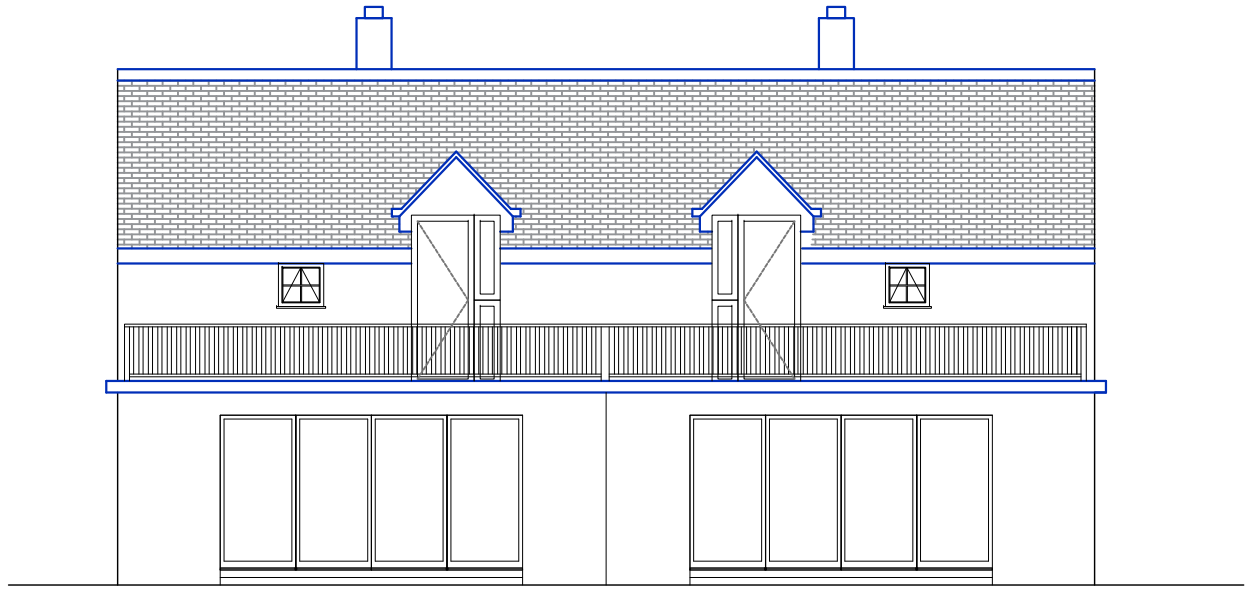

EXISTING
REAR ELEVATION
SCALE 1: 100 M



EXISTING
RIGHT SIDE ELEVATION
SCALE 1: 100 M



EXISTING
LEFT SIDE ELEVATION
SCALE 1: 100 M

AJ PLANS
info@ajplans.co

NOTES
The contractors are to check all the dimensions, levels,drain runs and general condition of the site before works commence.

All works are to be carried out in accordance with current Building Regulations, British Standards, Code of Practice and Local Authority Requirements.

Project: 1 Kennels Cottages
Wheatsheaf Road
Sussex BN5 9BD

Title: EXISTING ELEVATIONS

Date: 02 - 07 - 2024

Scale: 1:100 @ A3

Dwg. No. KC.EX.02

Rev: