

EXISTING North–West SIDE ELEVATION

EXISTING South–East SIDE ELEVATION

plain roof tiles to match existing
render to match existing
double glazed UPVC units to match existing

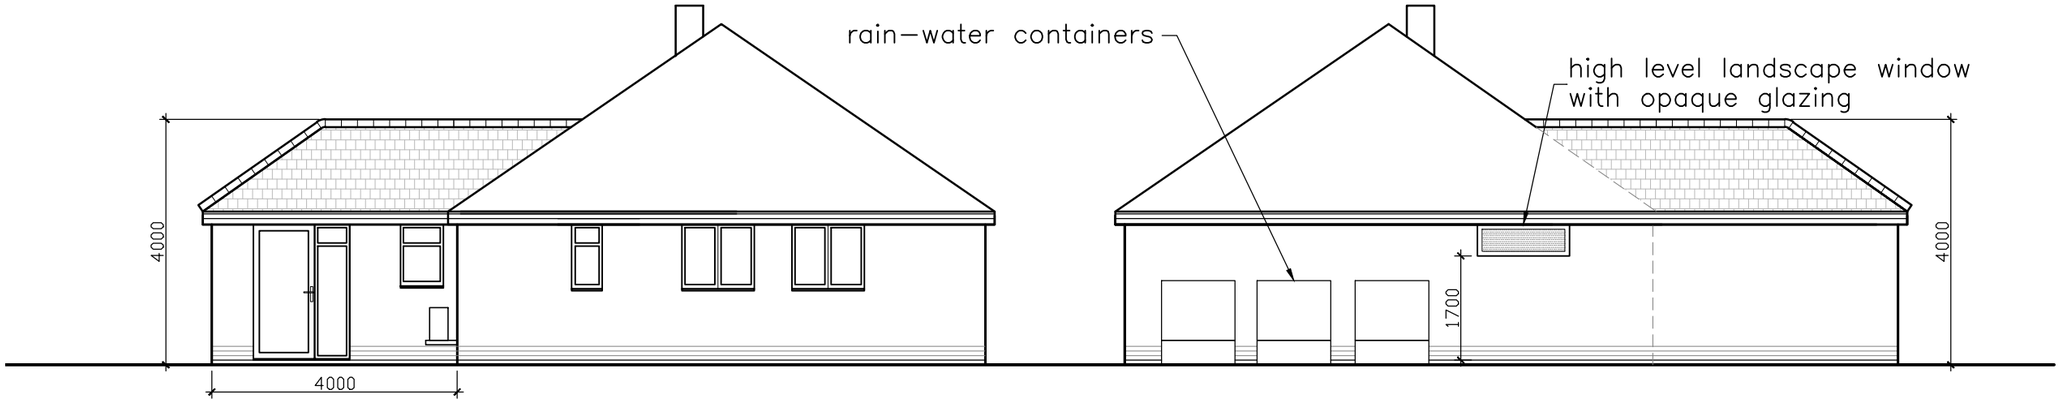

PROPOSED North–West SIDE ELEVATION

PROPOSED South–East SIDE ELEVATION

0 1 2 3 4 5

SCALE DIMENSION IN METRES

Carmichael Building Design Ltd.
Rosemary Cottage Pound Lane Mannings Heath
Horsham West Sussex RH13 6JL
t: 01403 252794

Client
Mrs Catherine Furse

Project
9 Highlands Avenue
Horsham
RH13 5LW

Drawing Title
Existing and Proposed
Side Elevations

Sheet size A3
Scale 1:100

RevB Roof amended	07.01.2025
RevA Issued for approval	17.12.2024
Rev– Issued for comments	16.12.2024

Drawing No. 24802

Rev. B