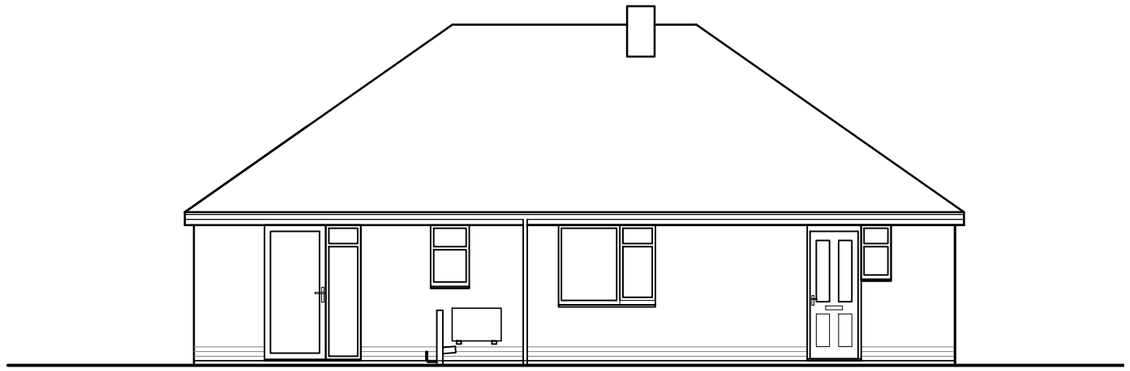

EXISTING REAR ELEVATION

plain roof tiles to match existing
render to match existing
double glazed UPVC units to match existing

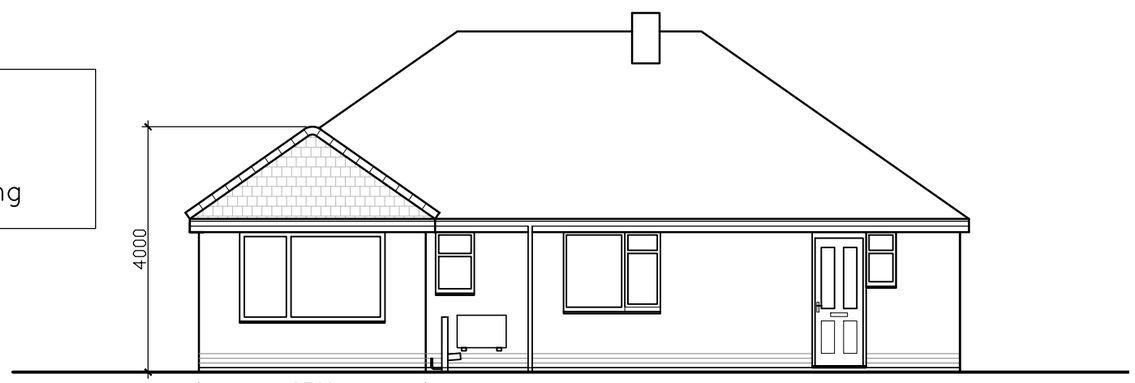

PROPOSED REAR ELEVATION

0 1 2 3 4 5
SCALE DIMENSION IN METRES

Carmichael Building Design Ltd.
Rosemary Cottage Pound Lane Mannings Heath
Horsham West Sussex RH13 6JL
t: 01403 252794

Client
Mrs Catherine Furse

Project
9 Highlands Avenue
Horsham
RH13 5LW

Drawing Title
Existing and Proposed
Rear Elevation

Sheet size A3
Scale 1:100

RevB Roof amended	07.01.2025
RevA Issued for approval	17.12.2024
Rev– Issued for comments	16.12.2024

Drawing No. 24801
Rev. B