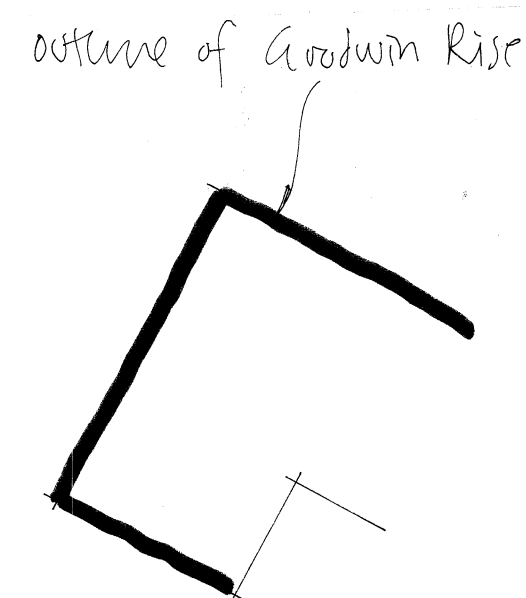
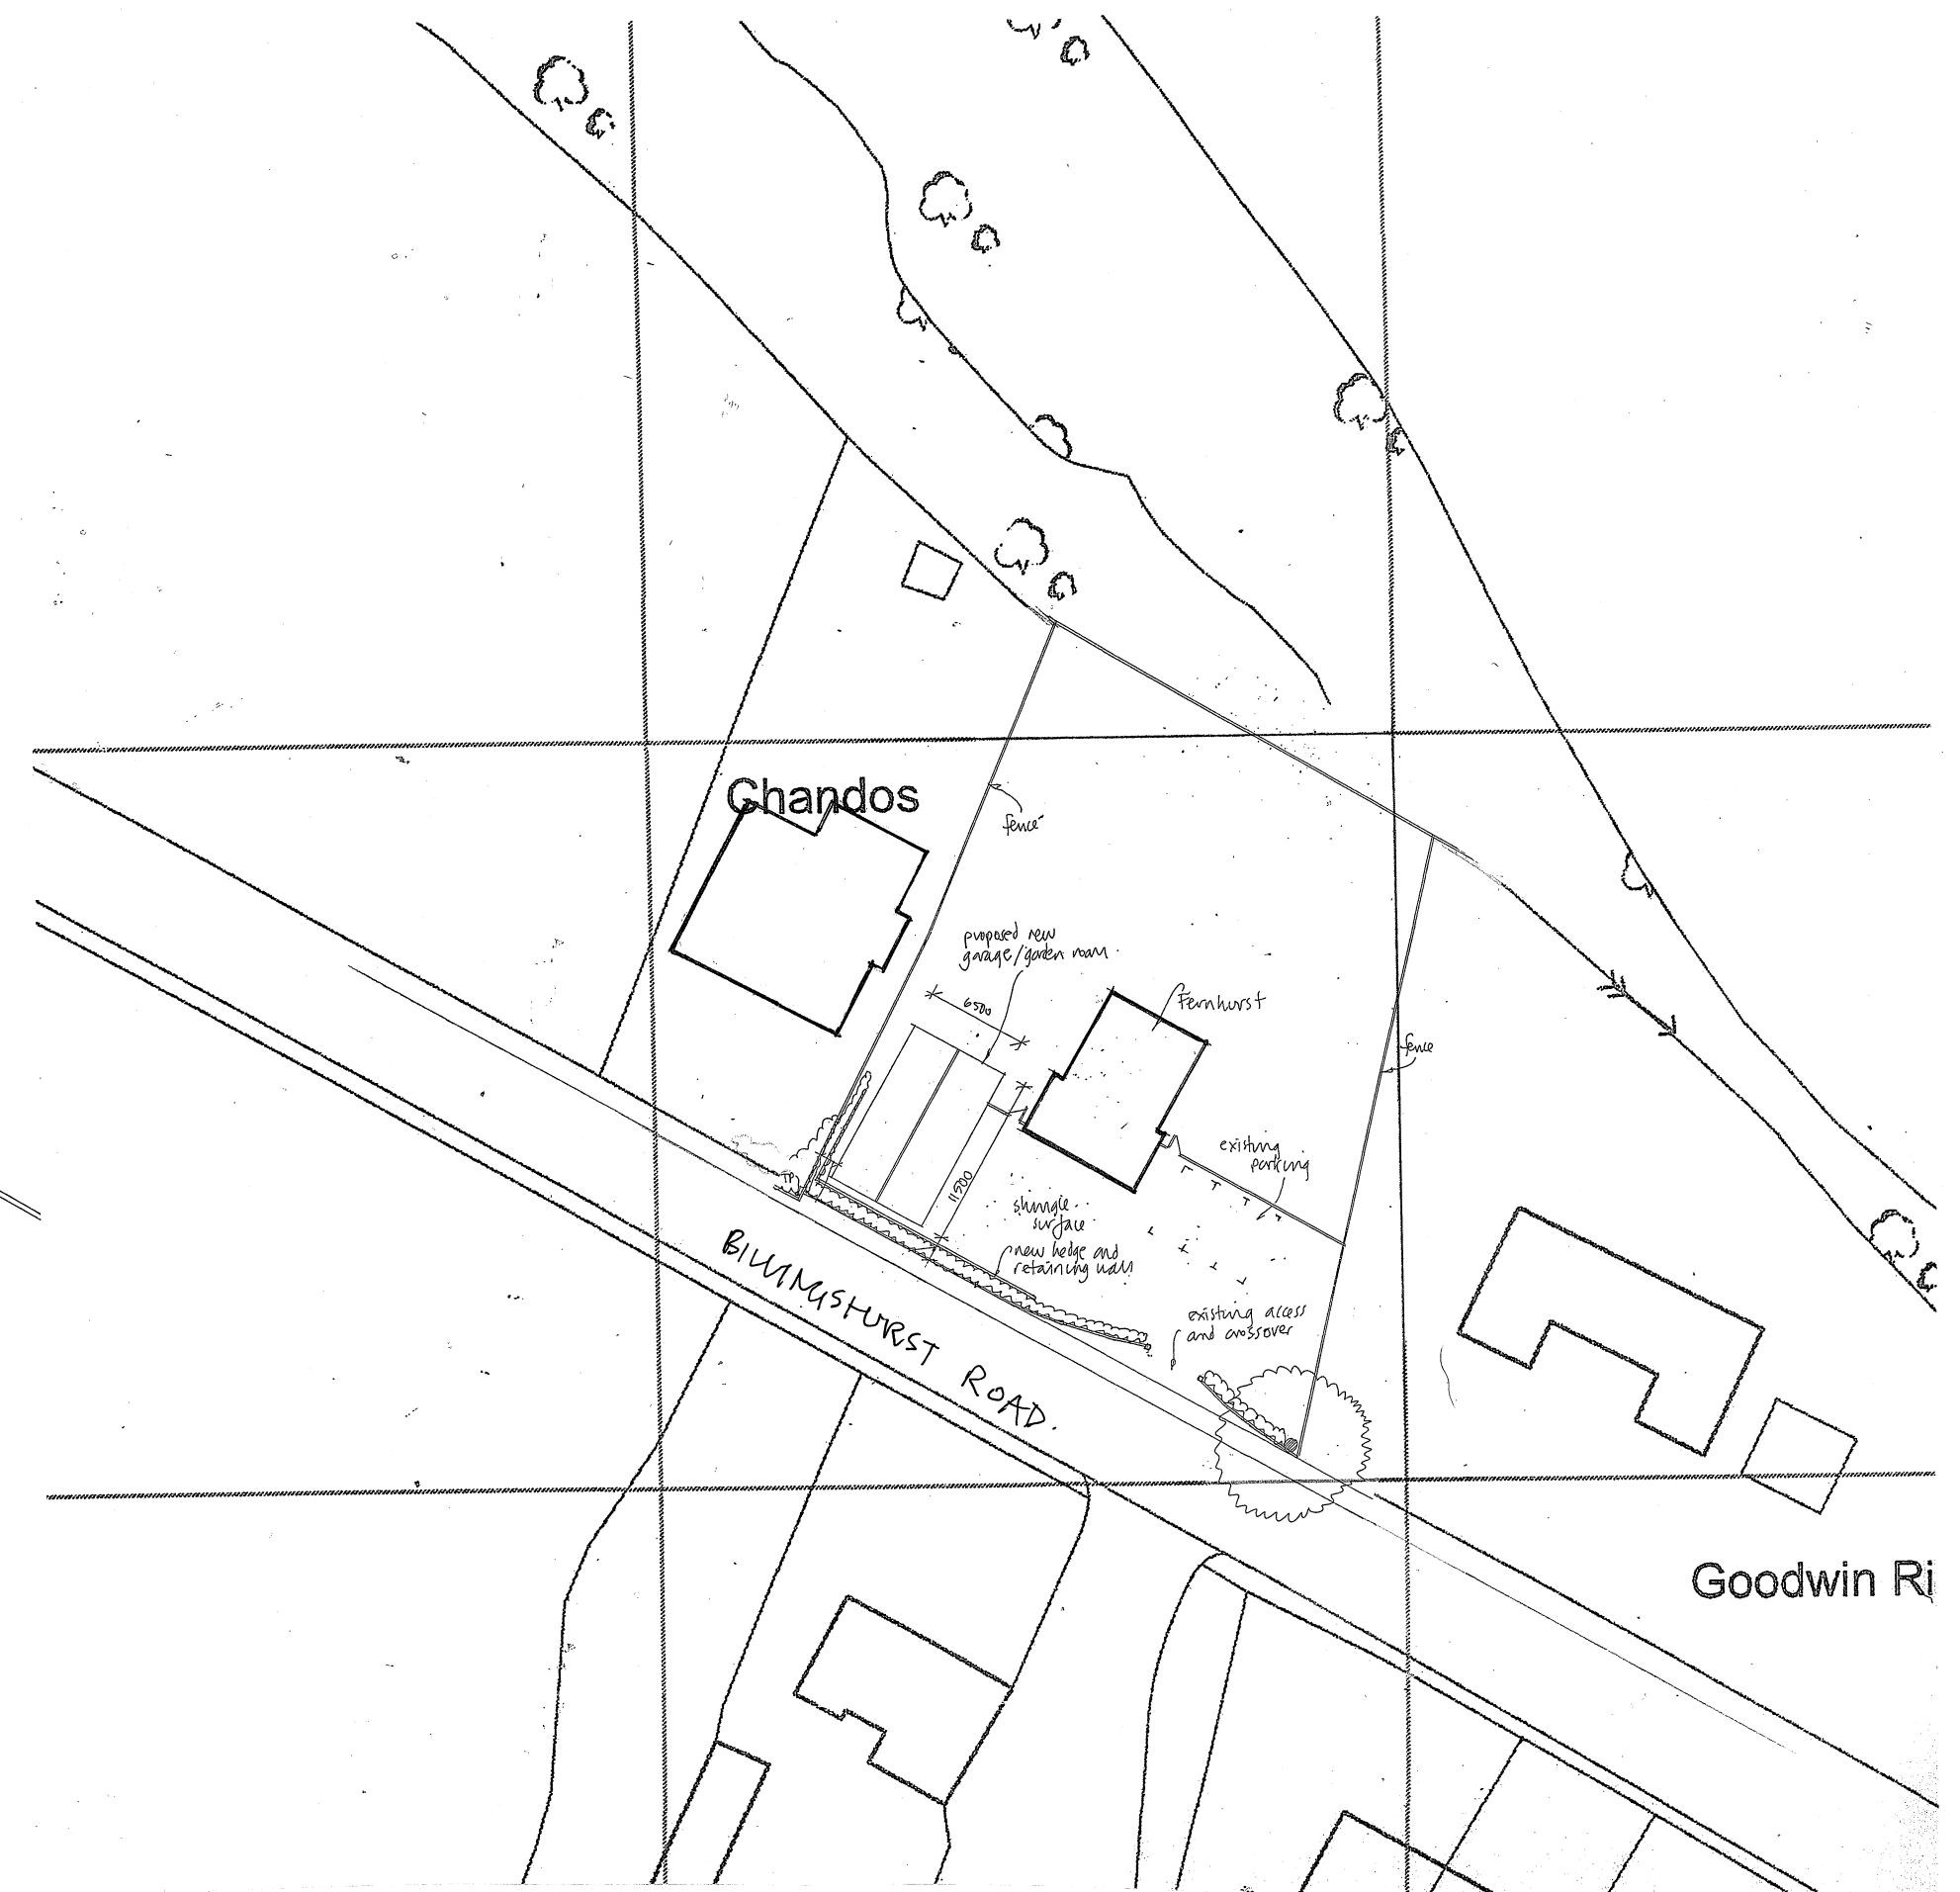
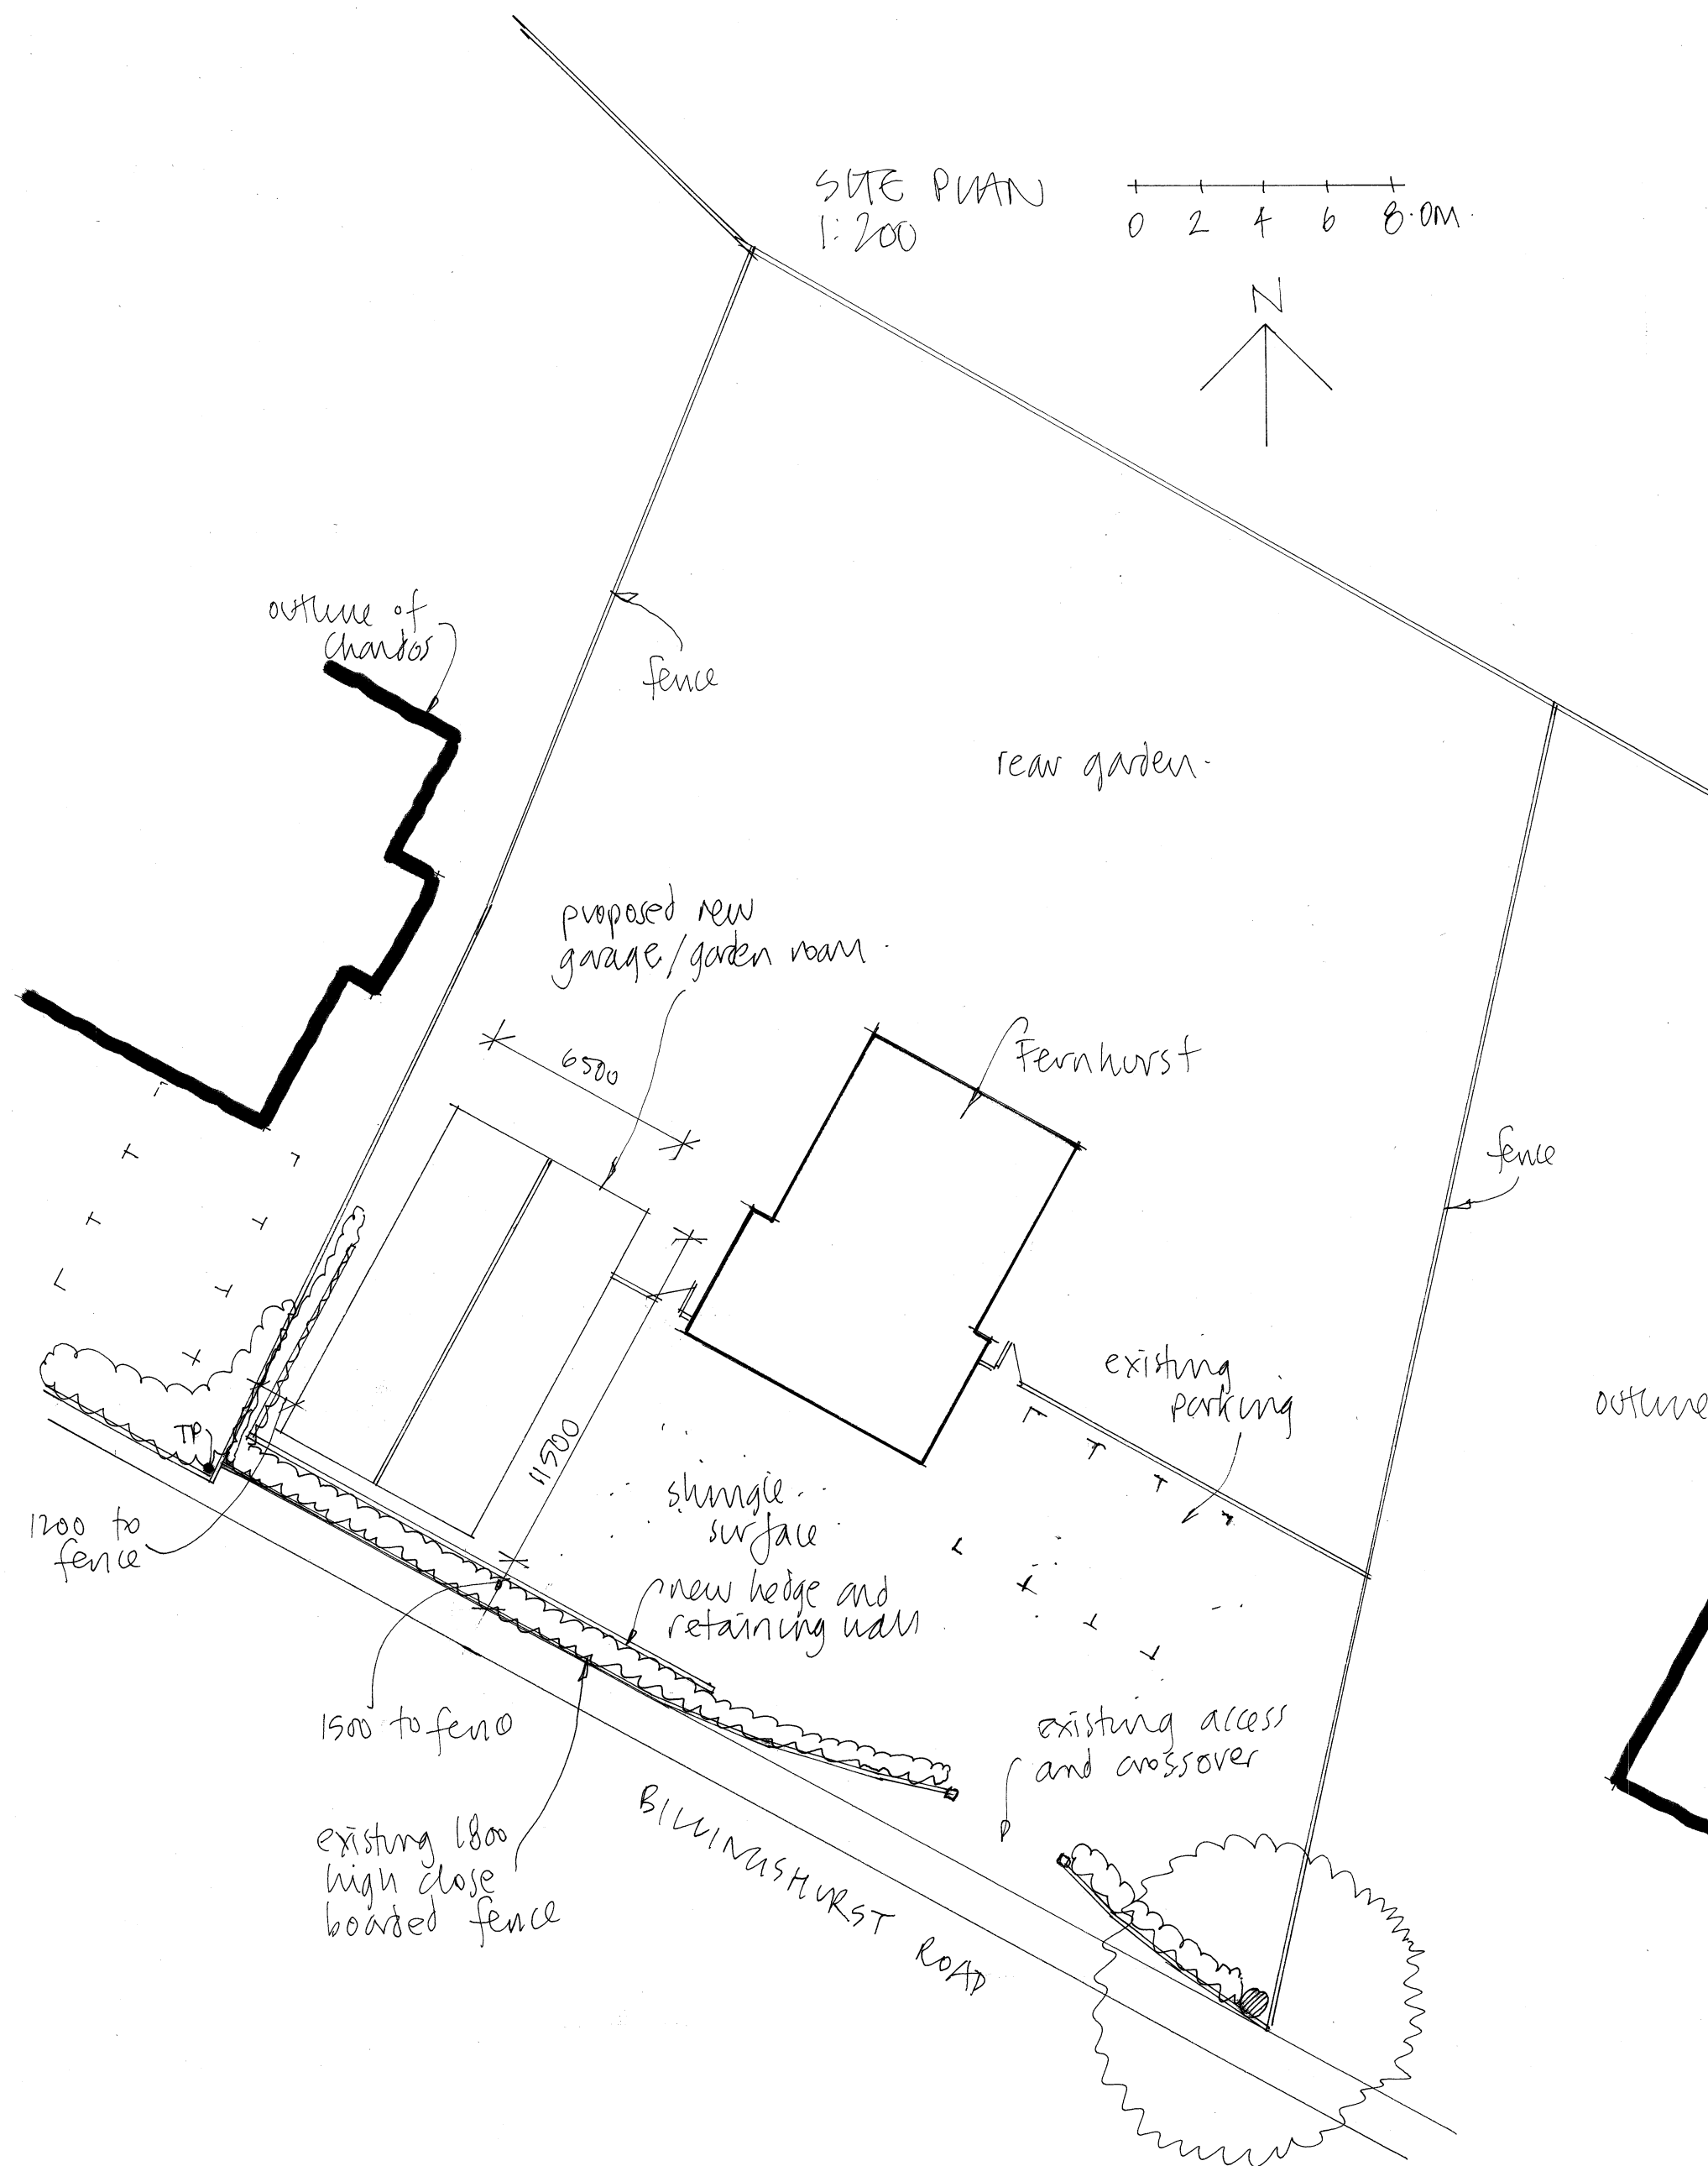


FUSION Architecture Ltd

Orchard End
Hazeley Bottom
Hartley Wintney
Hampshire
RG27 8LU
Tel/Fax 01252 842026

Job Title

New garage
Fernhurst
Billingshurst Road
Coolham
RH13 8QN

Client

Emma and Dan Sherlock

Drawing Title

Site and block plan

Scale As shown Dwg size...A2

Dwg No. 2527/02

Rev