



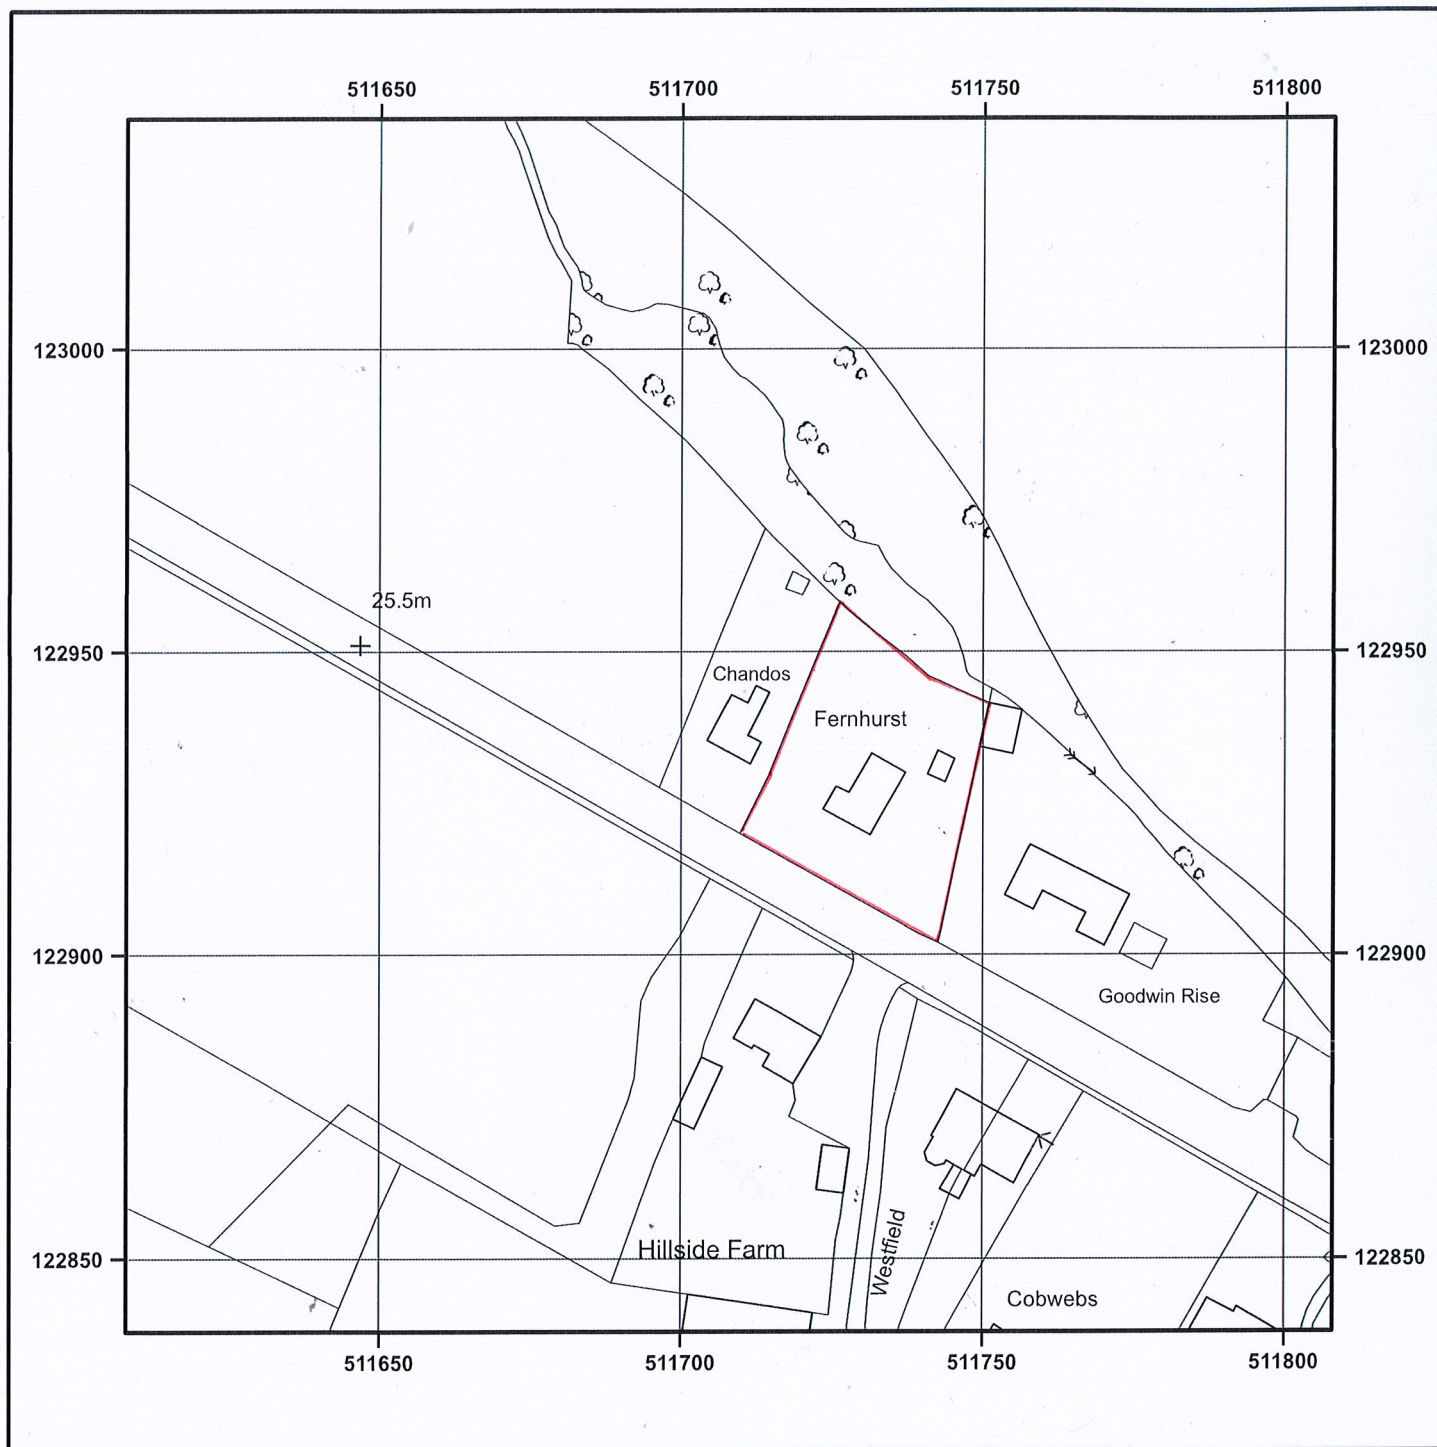

© Crown copyright and database rights 2025 OS AC0000848283. Public rights of way shown on this map have been taken from Local Authority definitive maps. The representation on this map of any other road, track or path is no evidence of the existence of a right of way.

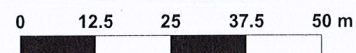

Scale 1:1250 - 1cm = 12.5m - A4 Size

**CHANDOS BILLINGSHURST ROAD COOLHAM HORSHAM RH13 8QN**

Supplied by: [www.ukmapcentre.com](http://www.ukmapcentre.com)

Product Info: [www.ukmapcentre.com/location-plans-1250-scale](http://www.ukmapcentre.com/location-plans-1250-scale)

Serial No: 305953

Centre Coordinates: 511708, 122938

Production Date: 17/03/2025