



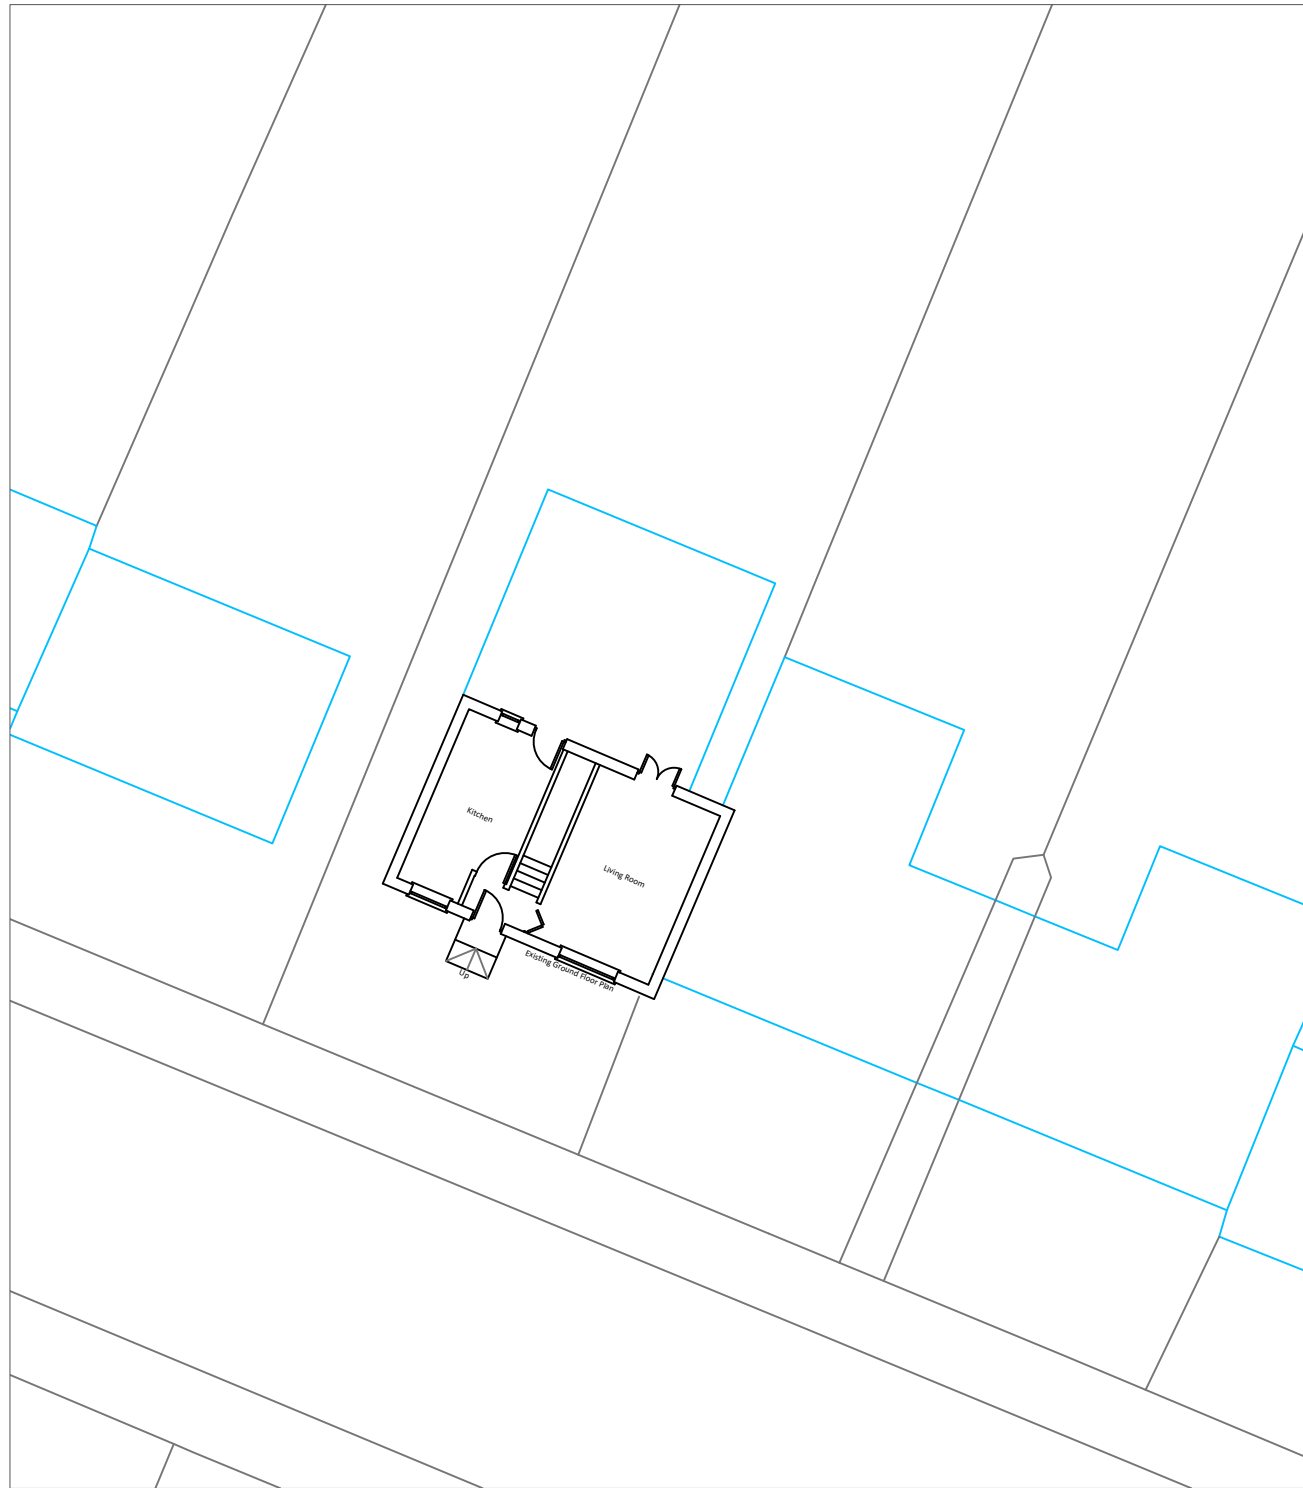

Existing Block Plan

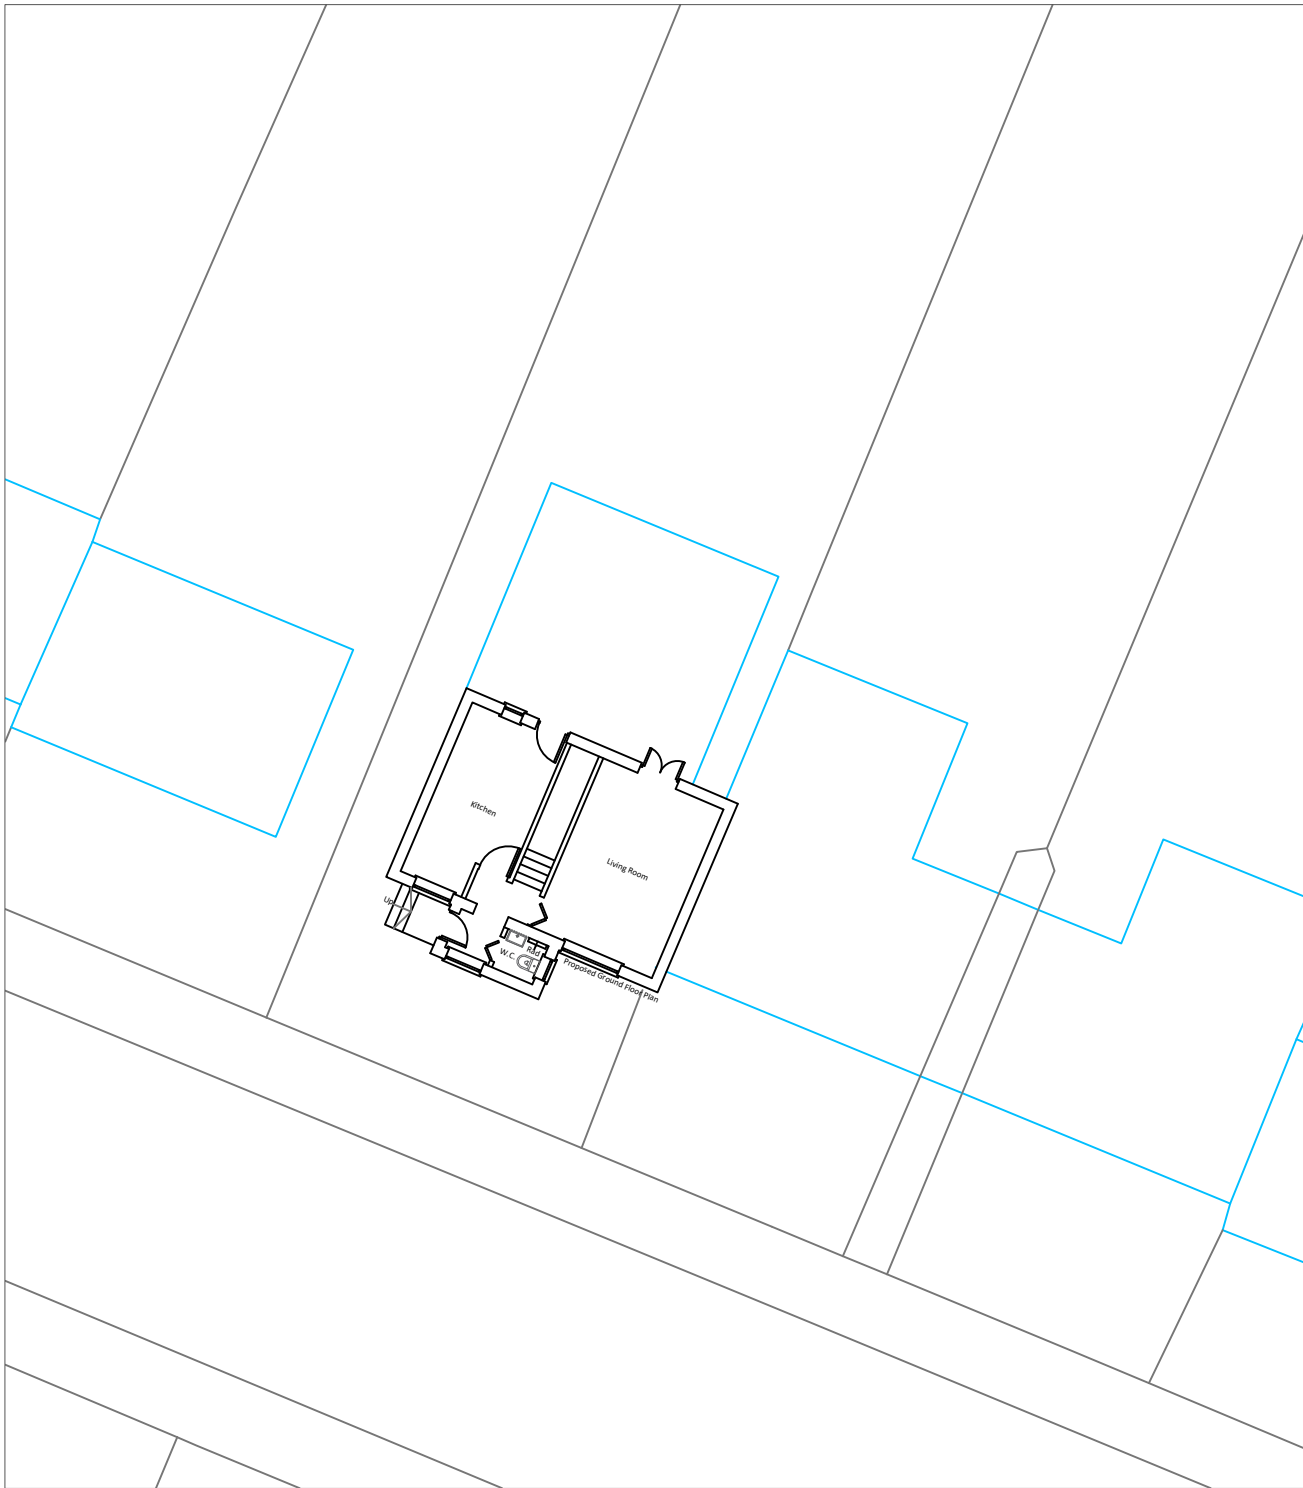

Proposed Block Plan





Mount View
Tattenham Crescent
Epsom
KT18 5NU

T 07402981208
E jack@commercialdrawing.com
W www.commercialdrawing.com

Drawing Title
Existing & Proposed Block Plans

Project
37 Bennetts Road Horsham RH13 5JX

Client
Mr & Mrs Clack

Scale @ A3	Issue Date	Drawn By
1:200	16/03/2026	JT
Job No.	Drawing No.	Revision
BTR/2026	004	

Notes
Contractors should not scale or use the dimensions shown on this drawing. Any dimensions should be verified from the contractors own measurements taken on site before any the manufacture or installation of any materials. This drawing is the property of CDS Ltd. it should not be copied or issued without their consent.