

NOTE
This drawing has been prepared from historical information that cannot be guaranteed accurate.
Responsibility is not accepted for errors made by others in scaling from this drawing. All construction information should be taken from figured dimensions only. All dimensions should be checked on site prior to the manufacture of any components.

HATCHING

	New Secure partition wall		Barrier matting
	New Partition wall		2008 Hard Flooring 1200x600
	Book Room Secure wall		2008 Hard Flooring 600x300
	Existing Partition wall		Area not in scope
	Structural wall		Domus Industriak DFDL 06 (600X600mm)
	Domus Industriak DFDL 04 (600X600mm) ASD Floor Area		Amiteo Spacia SS5S2564 (457X457mm)
	Amiteo Spacia SS5S3566 (457X457mm) ASD Floor Area		Amiteo Spacia SS5S2594 (457X457mm) Banking Hall

DATE :	REV :	DRAWN :	CHECKED :	NOTES :

STYLES & WOOD LTD
99 Charterhouse Street
London EC1M 6HR
t: +44 (0)20 7014 0400
www.stylesandwood.co.uk

HORSHAM CARFAX



1-2 CARFAX
HORSHAM, WEST SUSSEX
RH12 1DN
PIM No.10352



Drawing Title

SECOND FLOOR LAYOUT
AS FIXED
FIRST TIME INVESTMENT

Branch Sort Code		Branch ID	Supplier Project No	
20-42-58		00	D0558-012	
Scale	Drawn	Checked		Date
1:100@A3	EMS	JOC		08/12/14
Drg.No	D0558-012_004			Revision
Architectural Practice: S&WDesign				

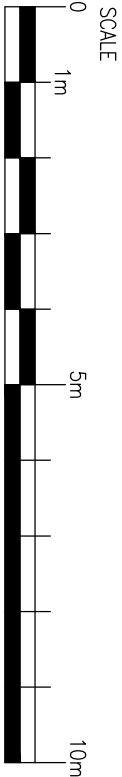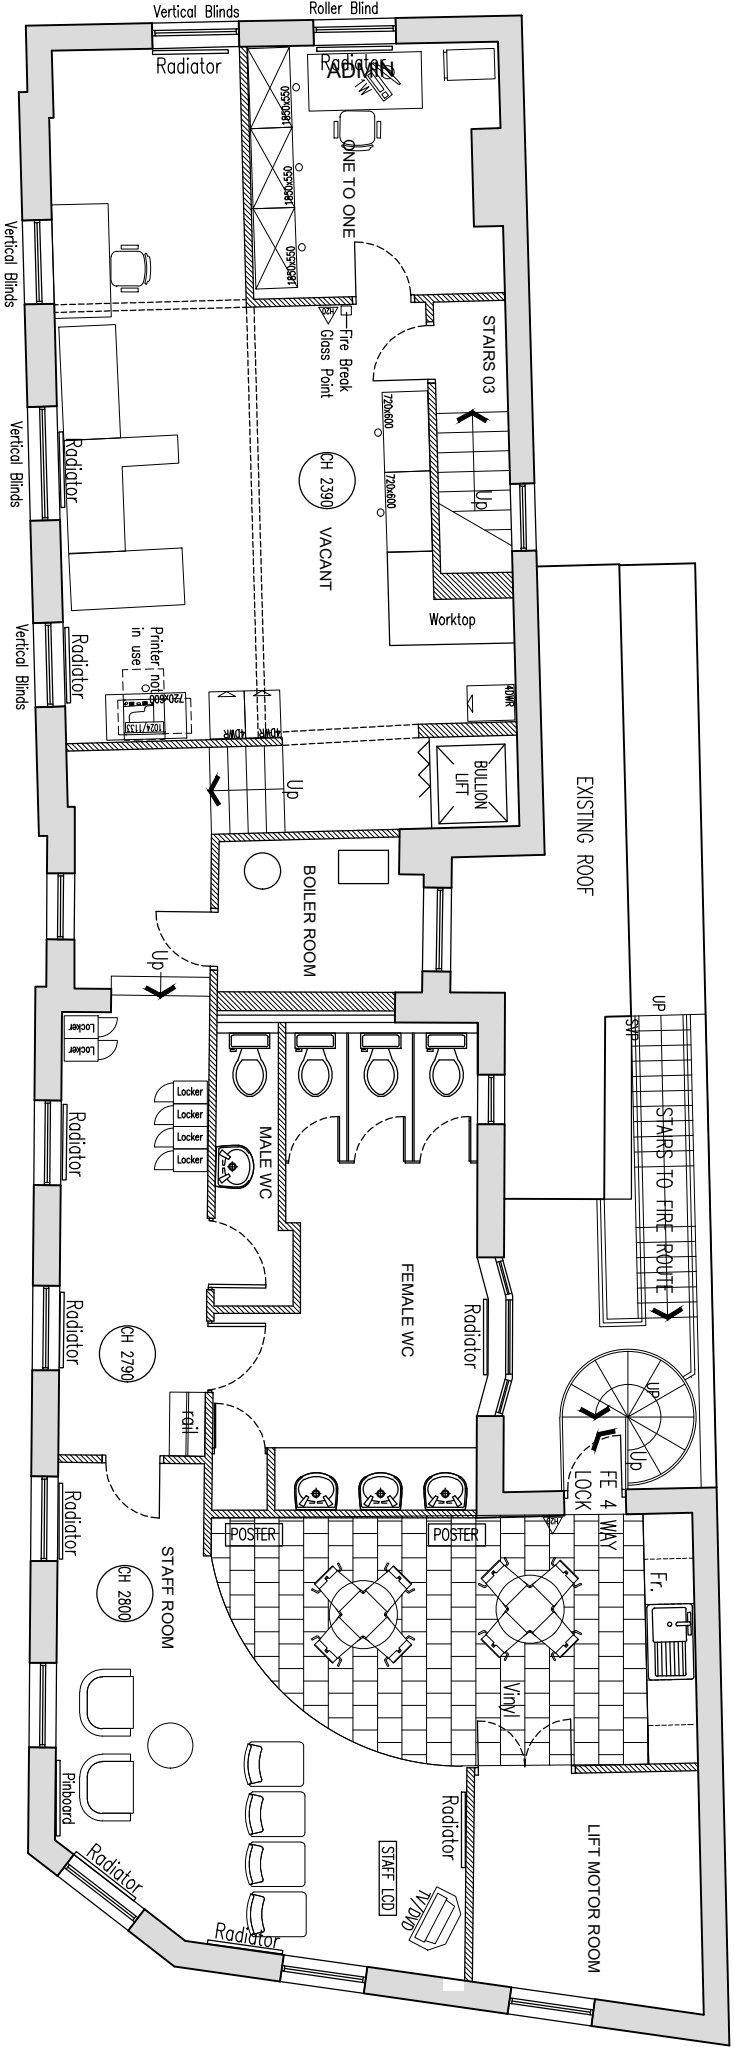

AS FIXED