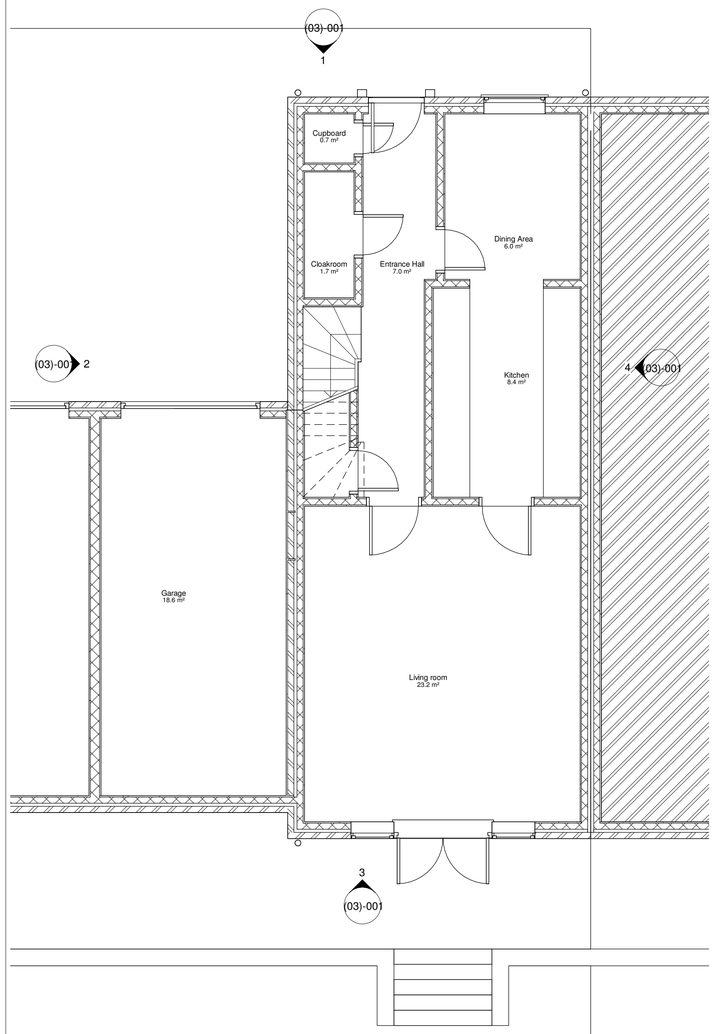

1 Ground Floor - Existing Plan
1 : 50

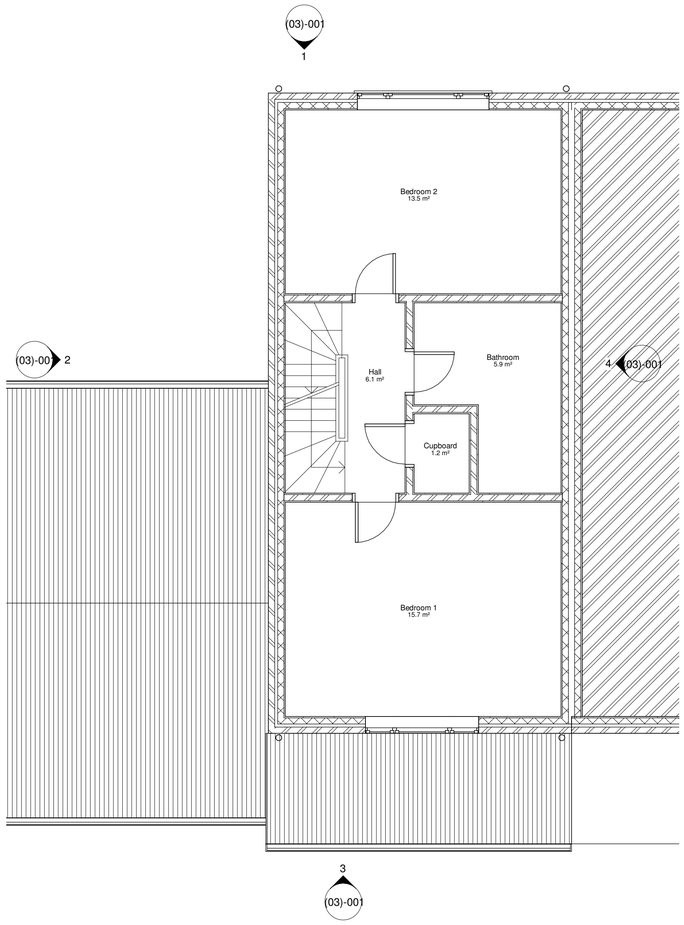

2 First Floor - Existing Plan
1 : 50

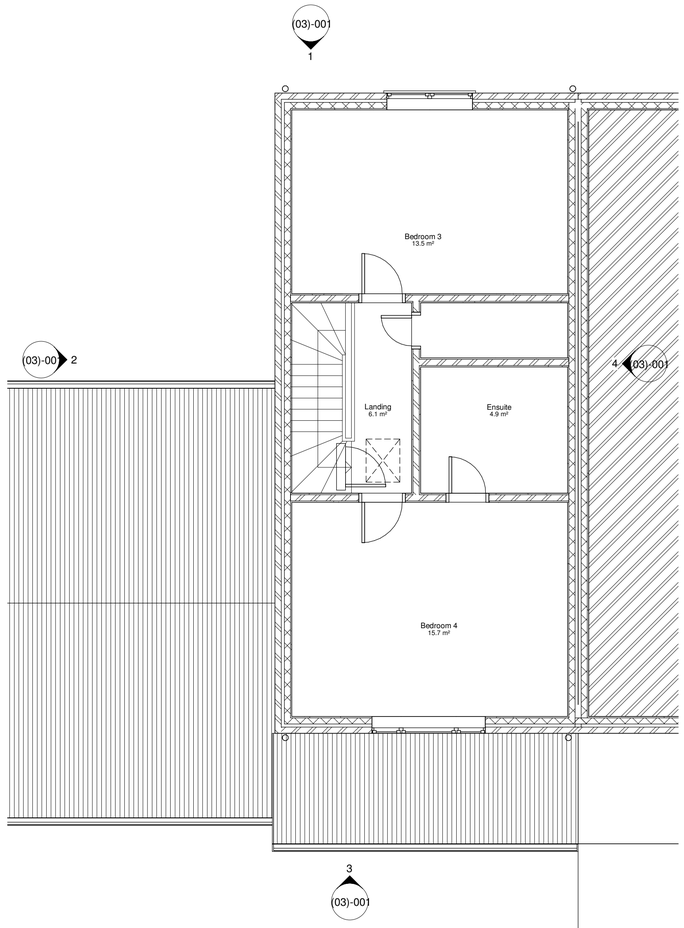

3 Second Floor - Existing Plan
1 : 50



4 3D - Exisiting

0 1 m 5 m

rev	description	drawn	checked	date
A	Revision 1	LDV	LDV	19/10/23

revisions

status: PRELIMINARY

This drawing is protected under The Copyright, Designs and Patents Act 1988. This drawing is produced for PLANNING PURPOSES ONLY and is not to be used for construction.

LDV Architecture
39 PLOVERS ROAD
HORSHAM, WEST SUSSEX
RH13 5PD

TELEPHONE + 44 (0)1403 541 586

EMAIL INFO@LDVARCHITECTURE.CO.UK

client: Mr PEACHEY

project: 51 OLIVE CLOSE

title: EXISTING PLANS

scale: 1 : 50 @ A1

date: 18/10/19

drawn: LDV

checked: LDV

job no: P2326

drawing no: (02)-001

revision: A