Mill Hill House, Guildford Road

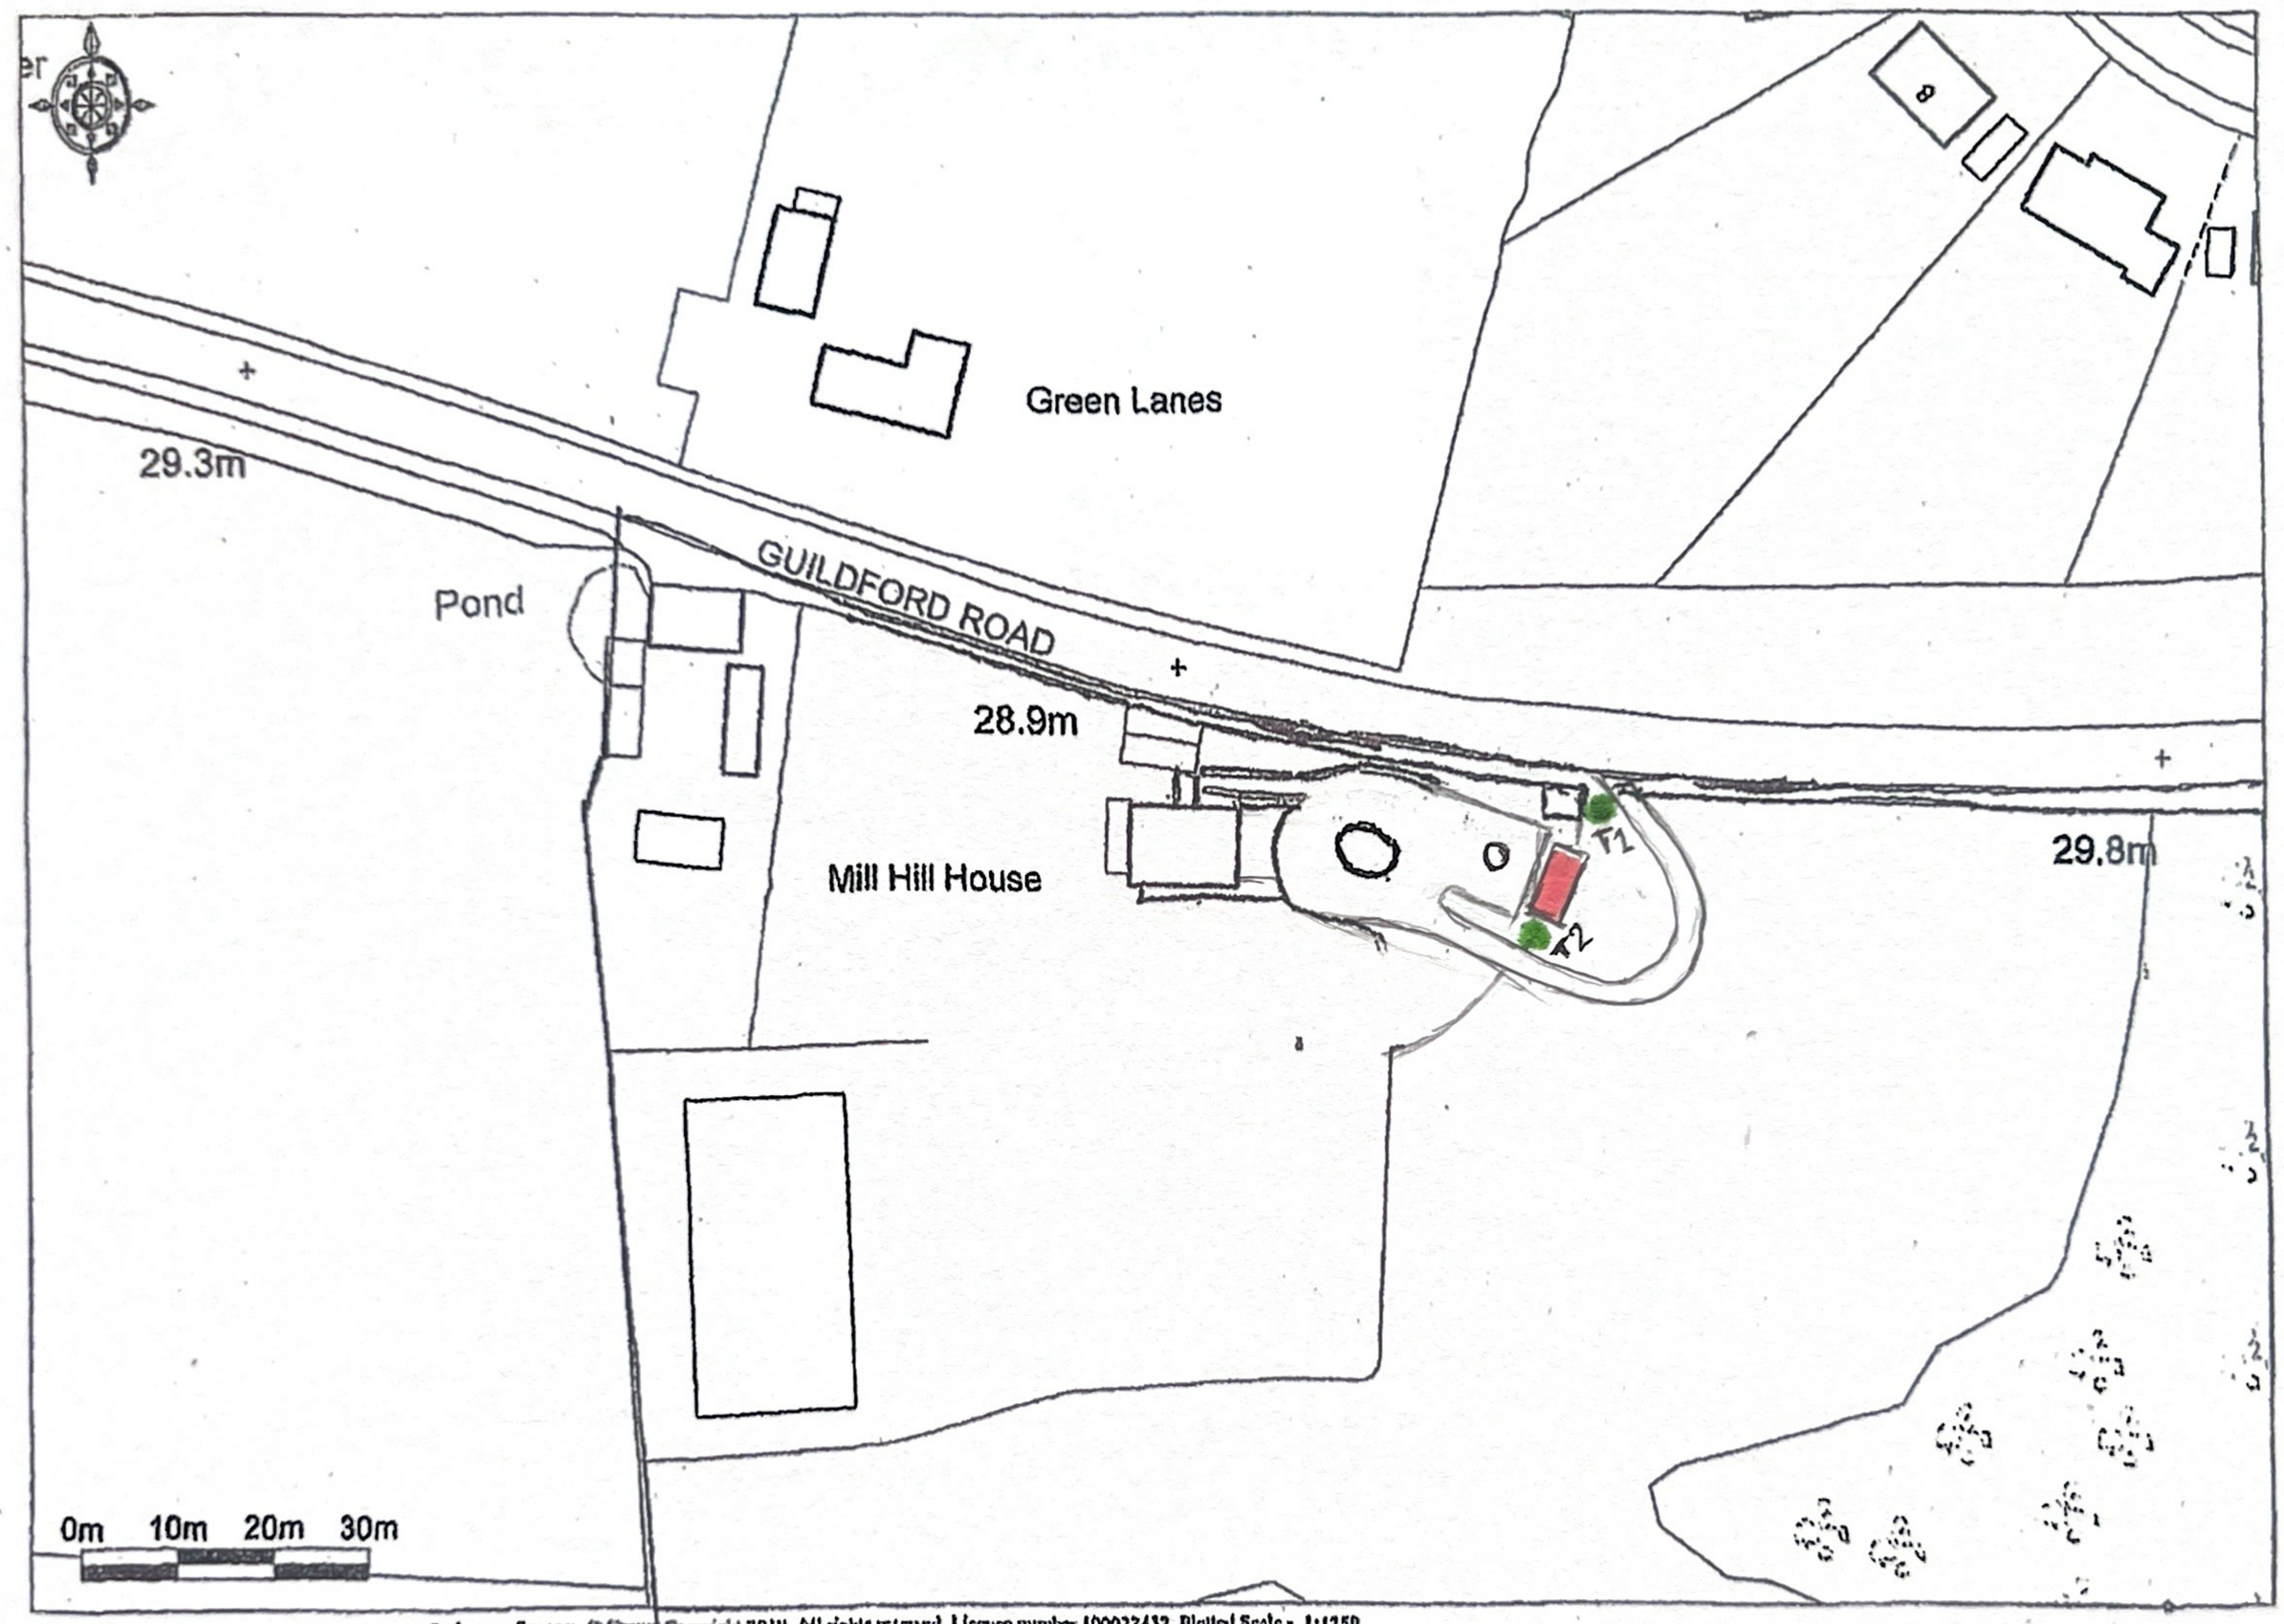

Ordnance Survey © Crown Copyright 2018. All rights reserved. Licence number 100022432. Plotted Scale - 1:1250
Promap
© LANDMARK INFORMATION GROUP

Location Plan 1:1,250

T1 - Tree

T2 - Mixed Native Hedge

Proposed site for Garage