


Location Plan

Site Address: Ling Heath, 3, Ling Common Place, Common Hill, West Chilmington, RH20 2GW



Date Produced: 26-May-2026

Scale: 1:1250 @A3

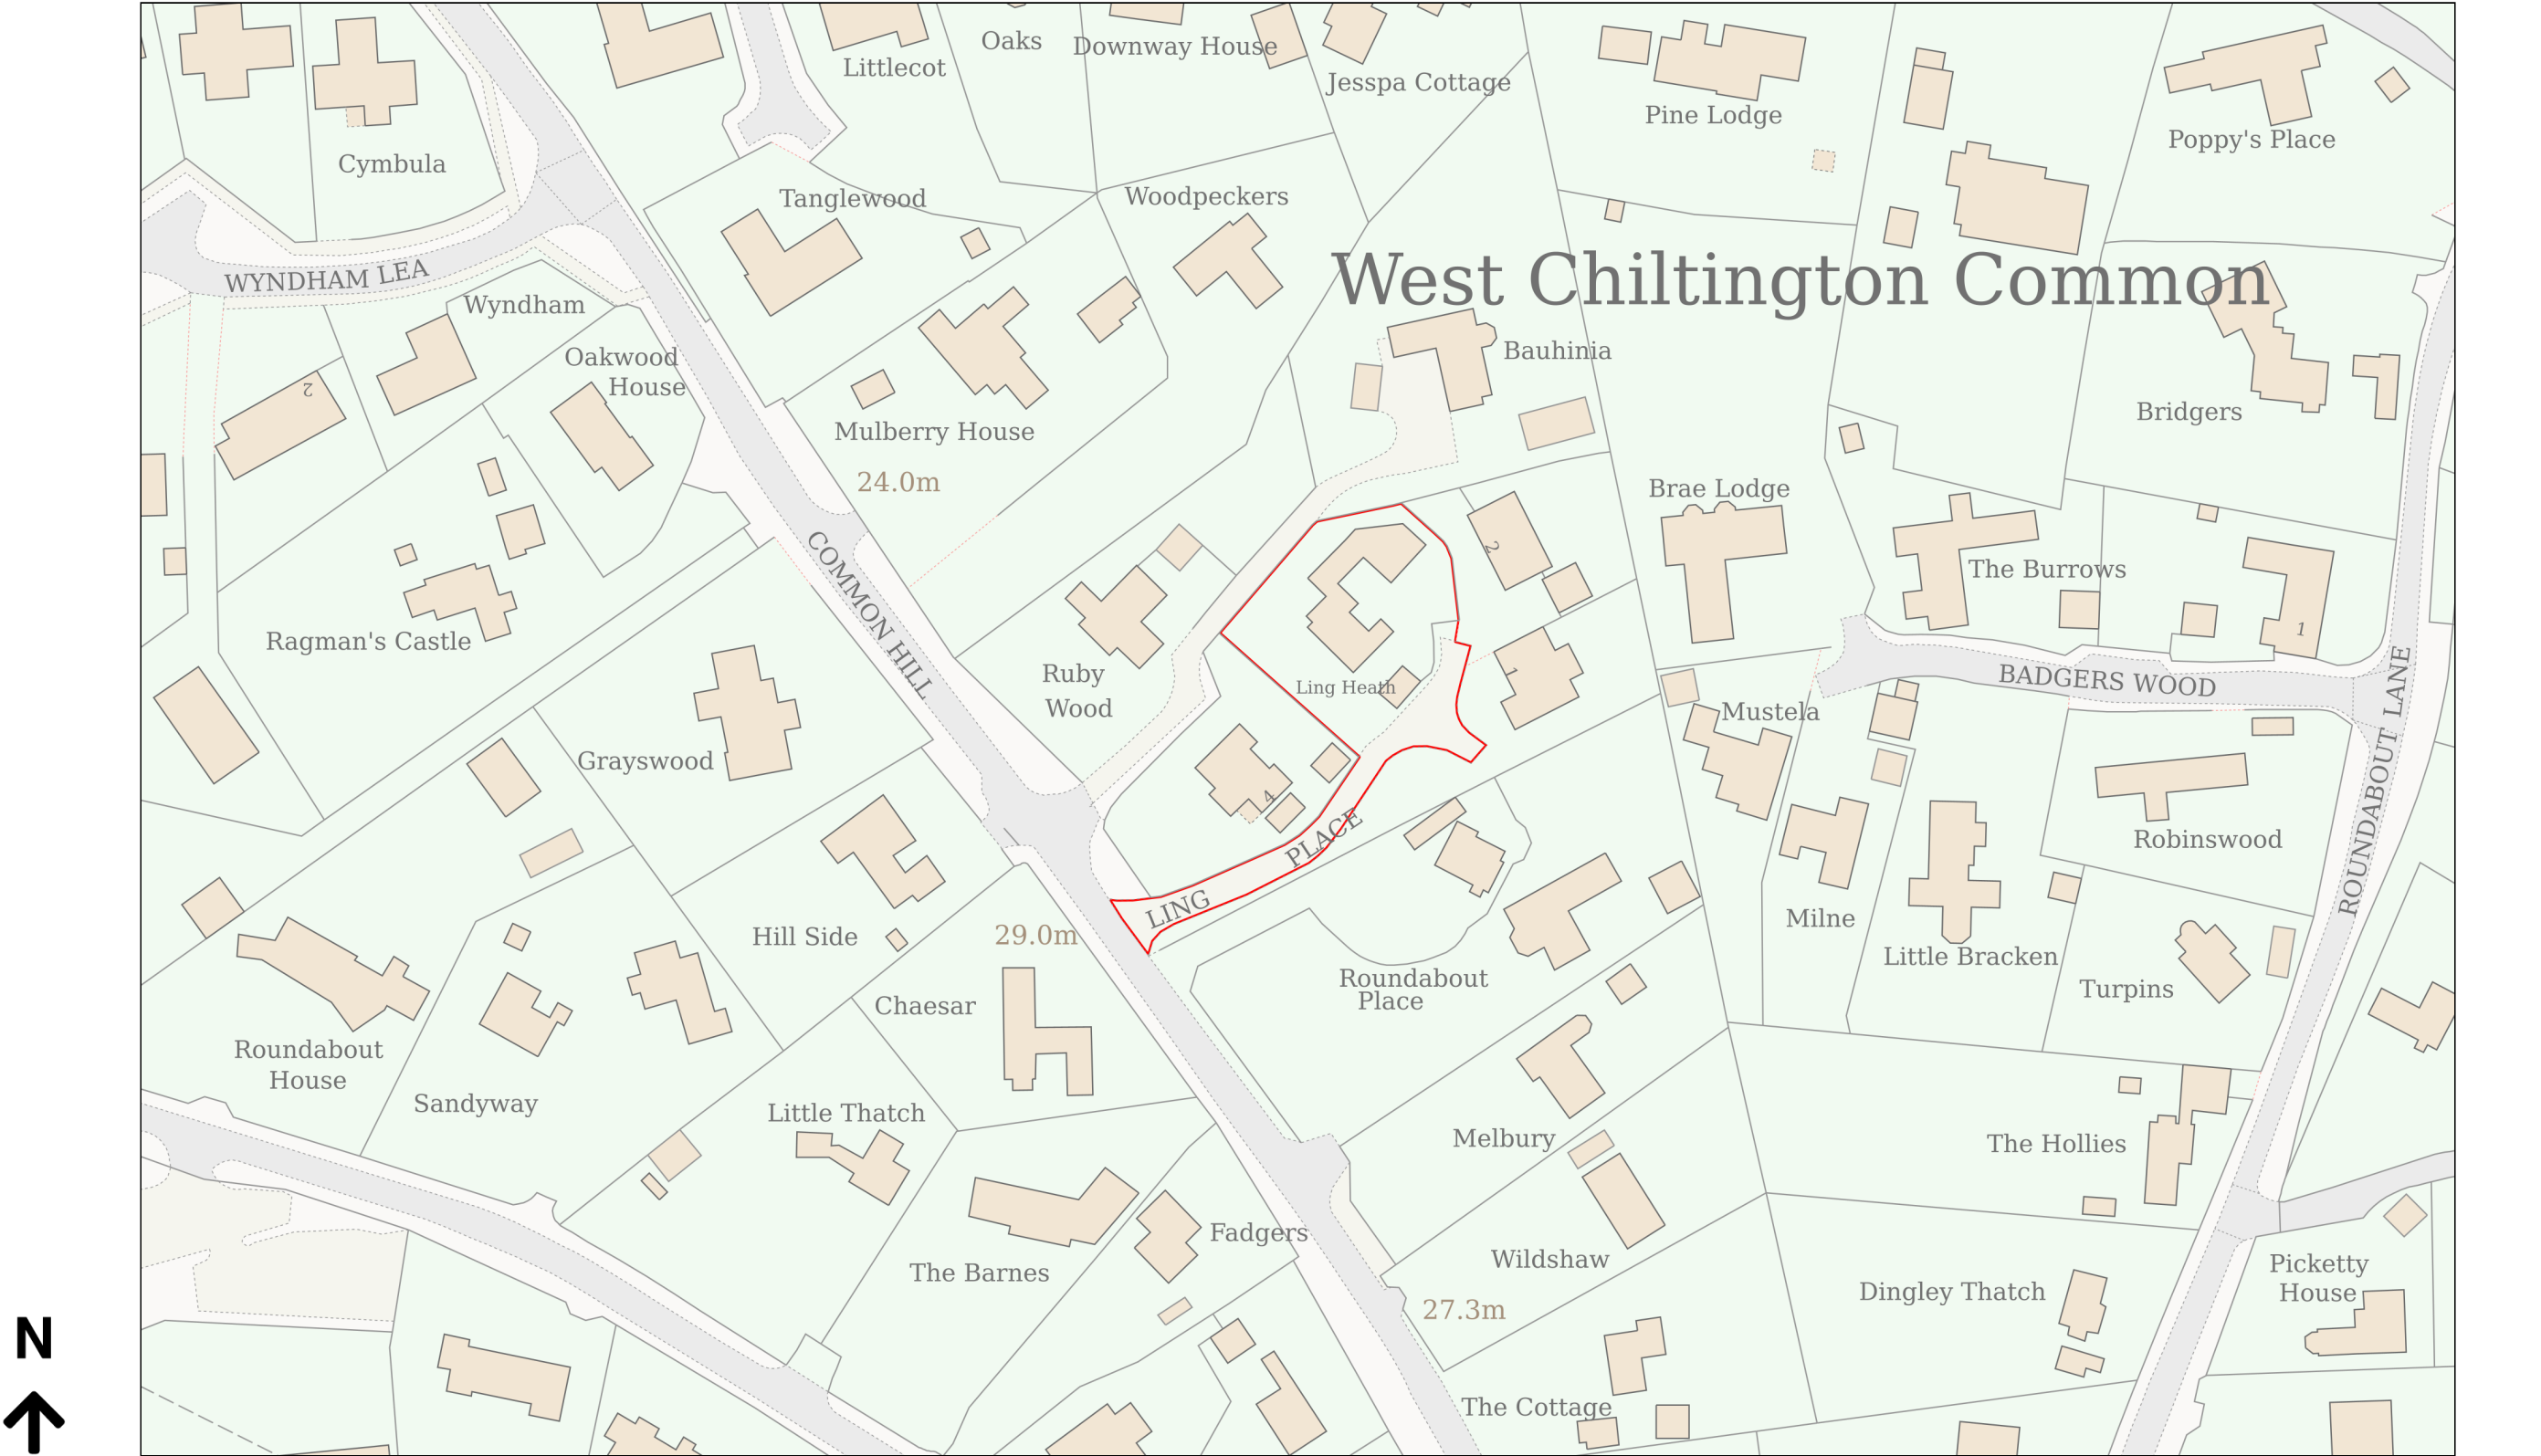

Planning Portal Reference: PP-14962280v1