



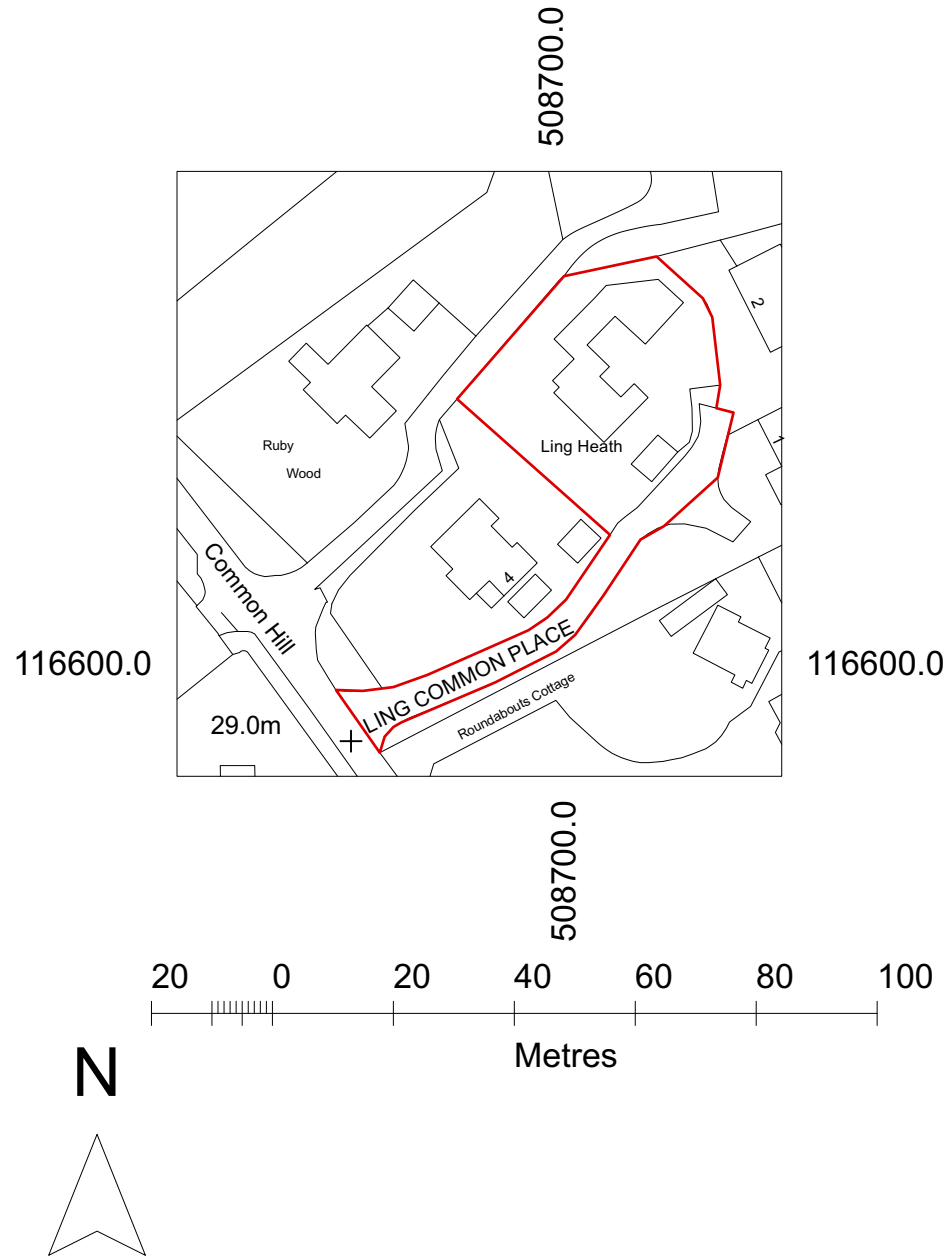

Production Date: 13 May 2026
Top Left: 508638.107 116681.392 Bottom Right: 508738.107 116581.392
© Crown copyright and database rights 2026 Ordnance Survey AC0000824000.
Reproduction in whole or in part is prohibited without the permission of Ordnance Survey

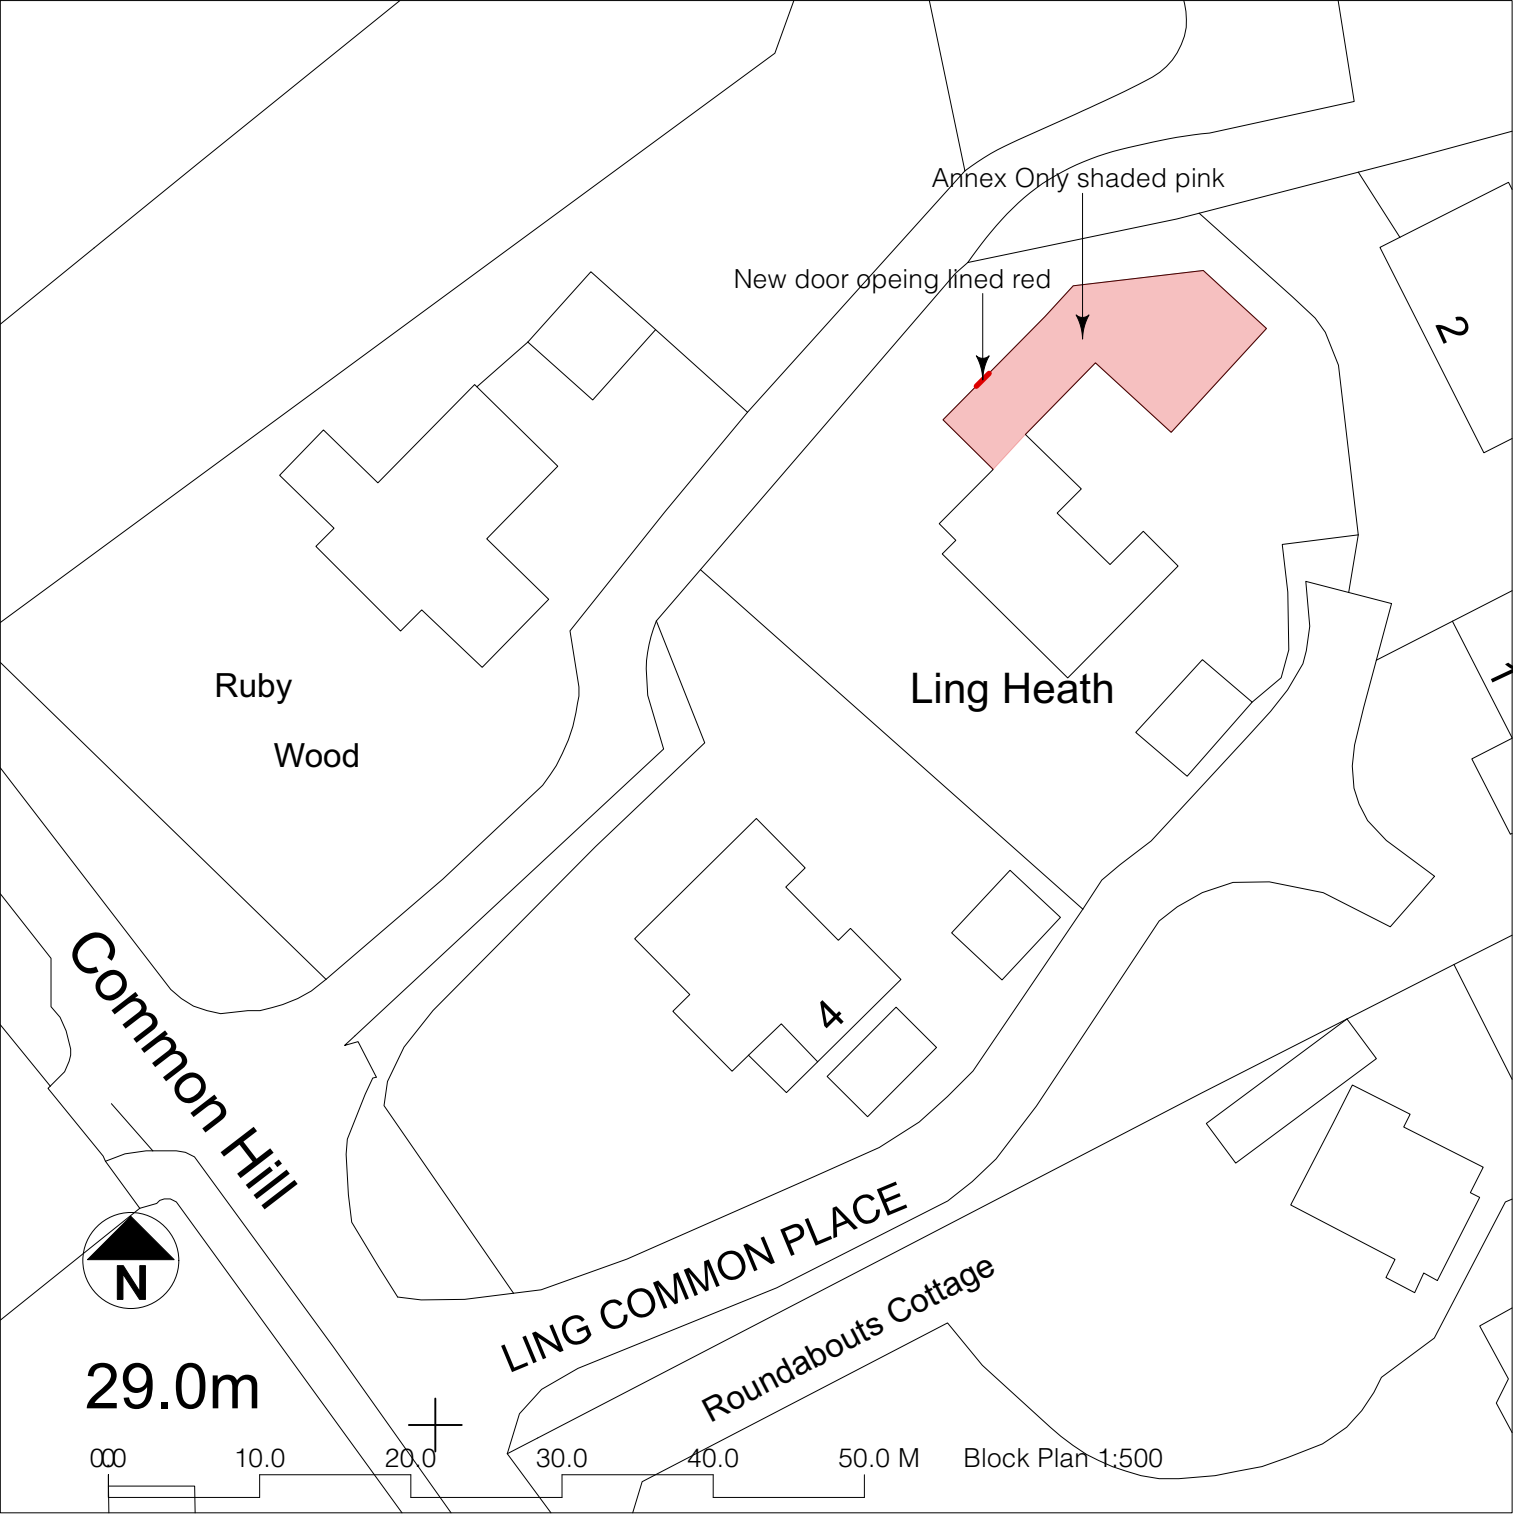

Sheet No. D 0526/800/01

Scales Page Size A3:
AS NOTED

Notes:

Project Name:
Addition of new door
opening to North West
Elevation of Annex
building only

Date: 13/05/2026

Client:
White & Jackson

Site Address:
3 Ling Common Place
Common Hill
West Chiltoning
RH20 2GW



Paul Maggs MCIAT
Hazelwood, Harbolets Road,
West Chiltoning RH20 2LG
Tel: 01798 813298

paul@pbproperties.co.uk
www.pbproperties.co.uk

Drawings produced using Vectorworks
CAD. Only written dimensions to be
respected. Copyright protected to
PB Properties



CIAT

CHARTERED PRACTICE