


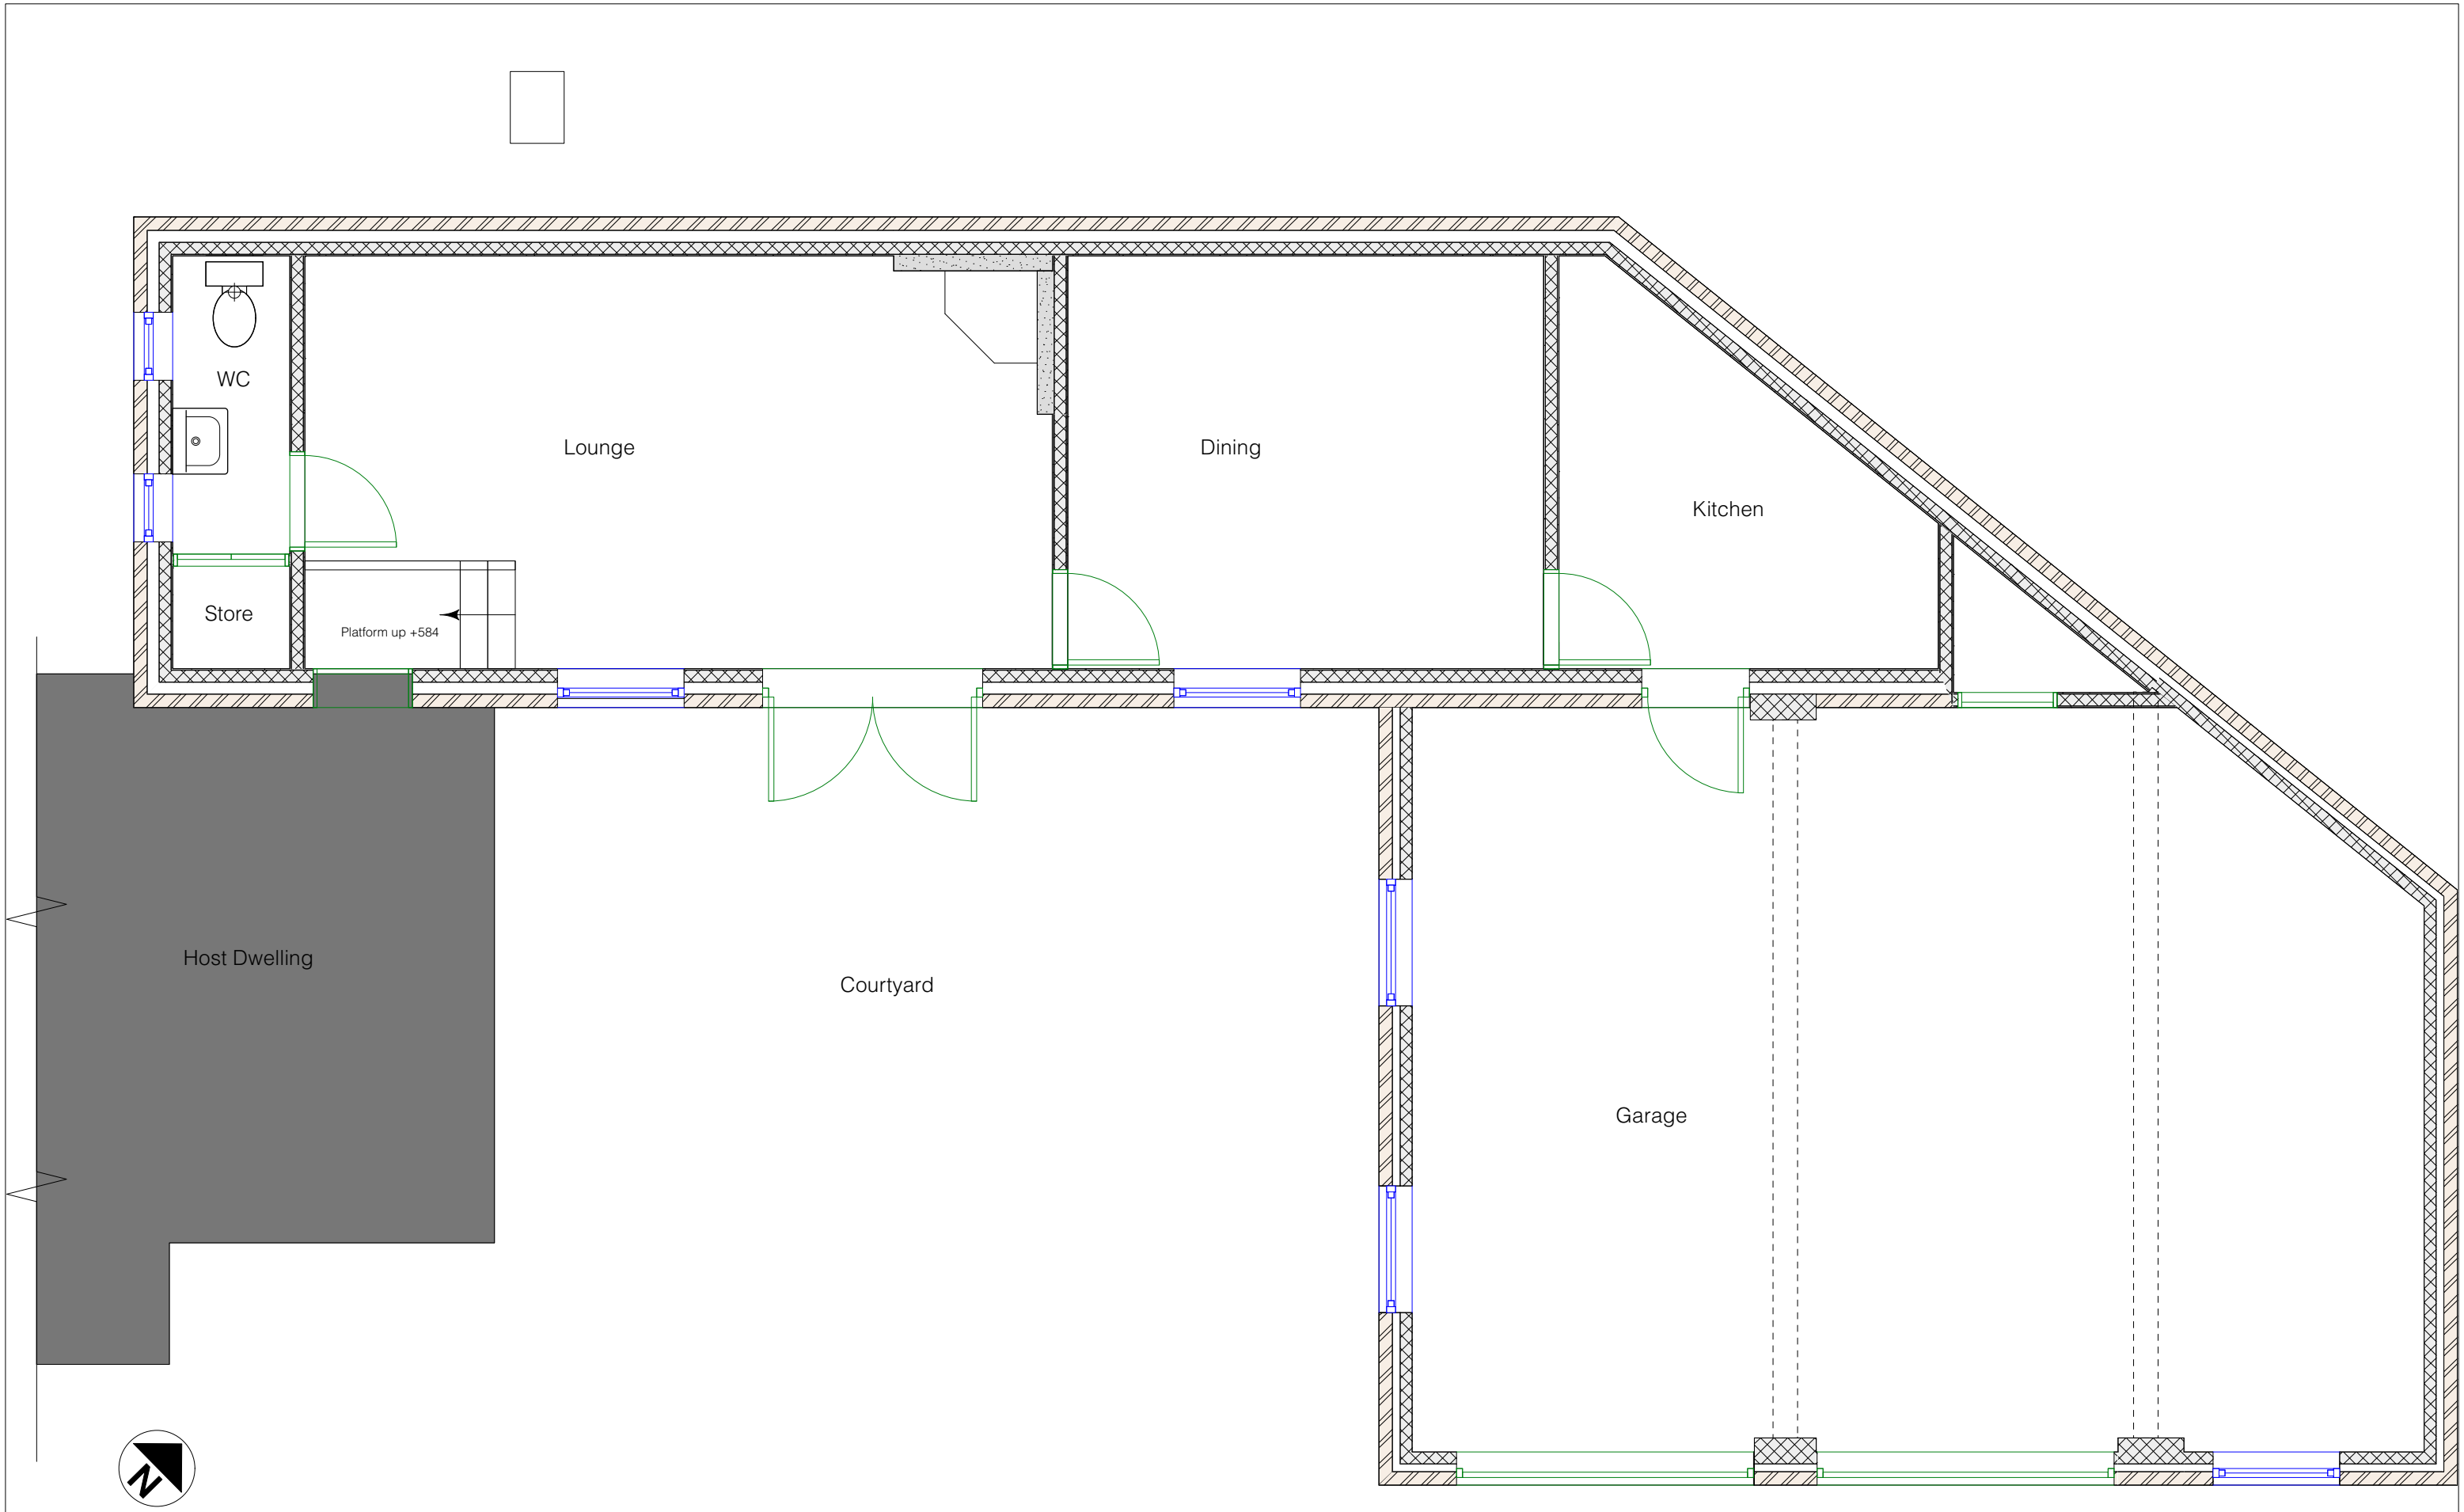

EXISTING ANNEXE GROUND FLOOR



Paul Maggs MCIAT
Hazelwood, Harbolets Road,
West Chiltington RH20 2LG
Tel: 01798 813298
paul@pbproperties.co.uk
www.pbproperties.co.uk

Client: White & Jackson

Site Address:
3 Ling Common Place
Common Hill
West Chiltington
RH20 2GW

Project Name:
Addition of new door
opening to North West
Elevation of Annex
building only

Date: 13/05/2026

Scales Page Size A3:
1:50

Plan No. D 0526/800/02

Drawings produced using Vectorworks CAD. Only
written dimensions to be respected.
Copyright protected to PB Properties