


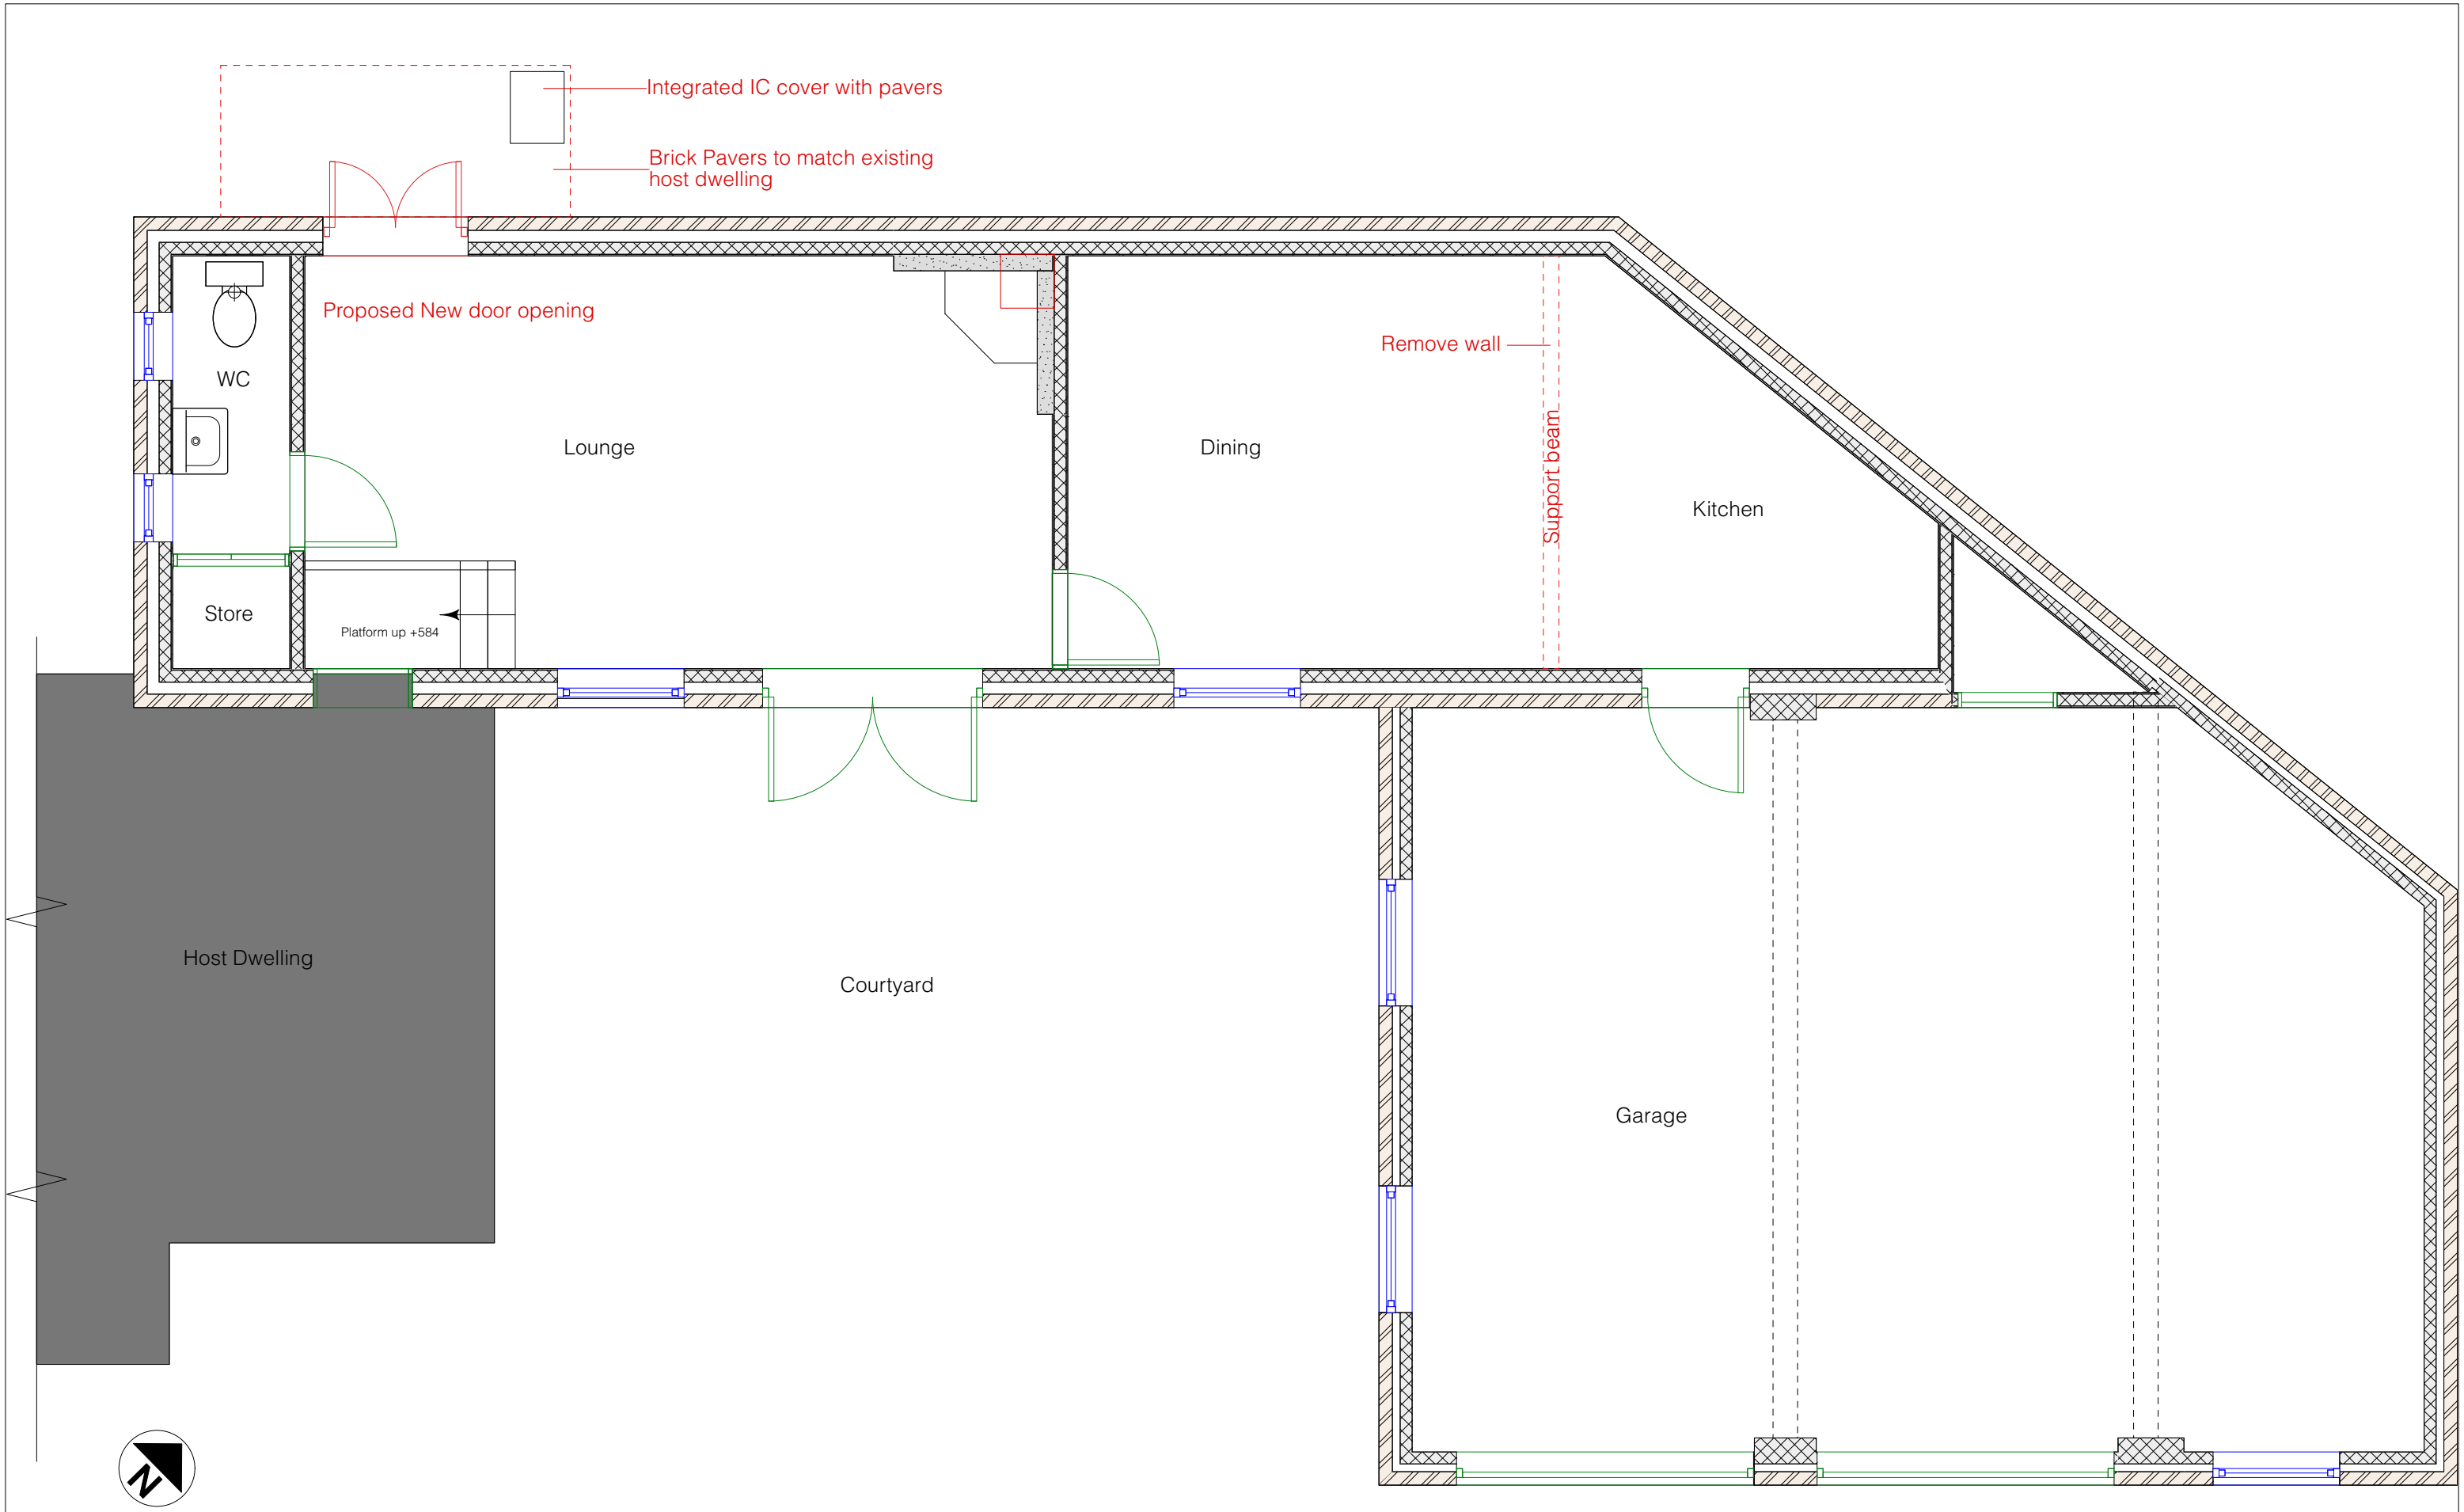

PROPOSED ANNEXE GROUND FLOOR



Paul Maggs MCIAT  
Hazelwood, Harbolets Road,  
West Chilmington RH20 2LG  
Tel: 01798 813298  
paul@pbproperties.co.uk  
www.pbproperties.co.uk

Client: White & Jackson

Site Address:  
3 Ling Common Place  
Common Hill  
West Chilmington  
RH20 2GW

Project Name:  
Addition of new door  
opening to North West  
Elevation of Annex  
building only

Date: 13/05/2026

Scales Page Size A3:  
1:50

Plan No. D 0526/800/03

Drawings produced using Vectorworks CAD. Only  
written dimensions to be respected.  
Copyright protected to PB Properties