

Project Name:
Addition of new door
opening to North West
Elevation of Annex
building only

Date: 13/05/2026


Client:
White & Jackson

Site Address:
3 Ling Common Place
Common Hill
West Chiltington
RH20 2GW




Paul Maggs MCIAT
Hazelwood, Harbolets Road,
West Chiltington RH20 2LG
Tel: 01798 813298


paul@pbproperties.co.uk
www.pbproperties.co.uk
Drawings produced using Vectorworks
CAD. Only written dimensions to be
respected. Copyright protected to
PB Properties

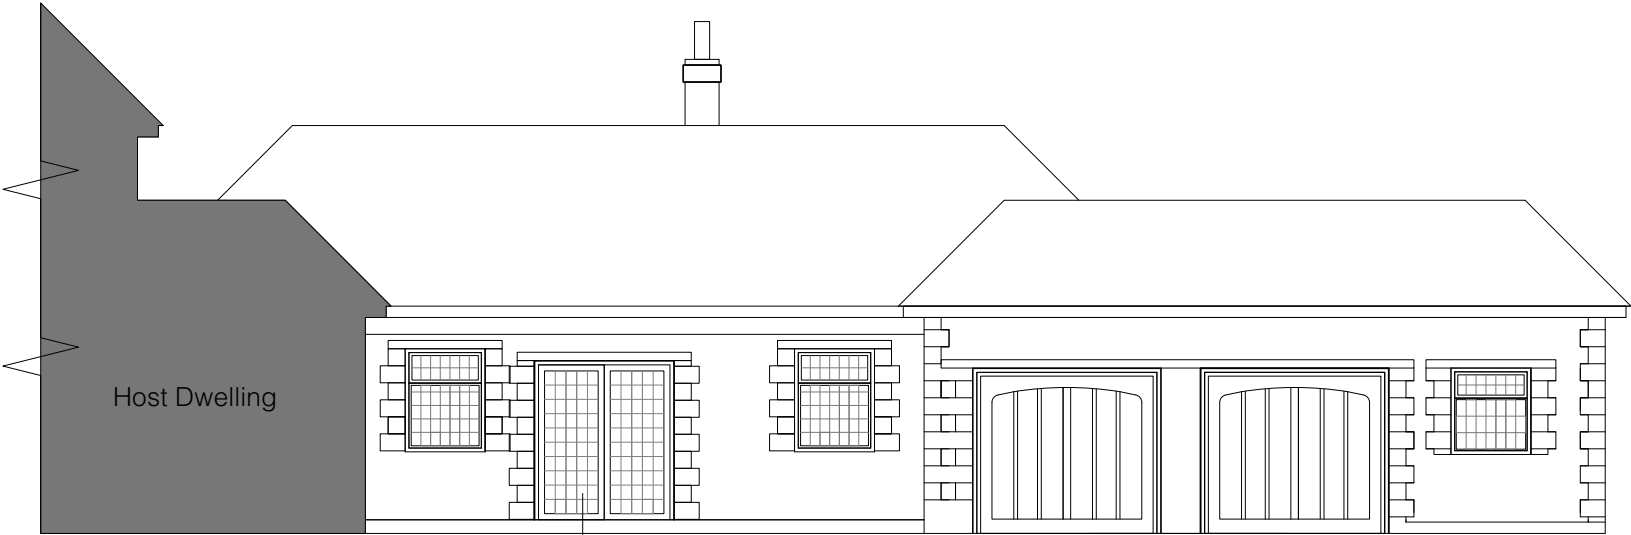

White UPVC Door with lead light glazing
SOUTH EAST EXISTING PRINCIPAL ELEVATION OF ANNEX ONLY, TO REMAIN UNCHANGED

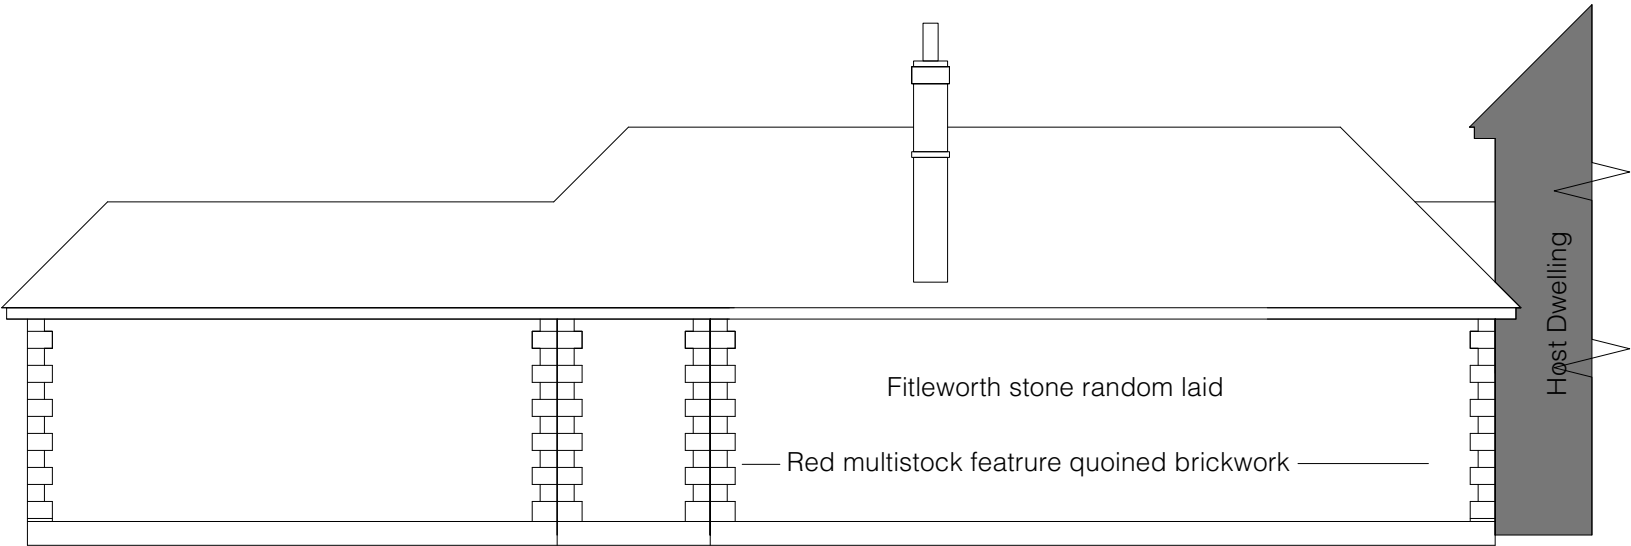

EXISTING NORTH WEST ELEVATION

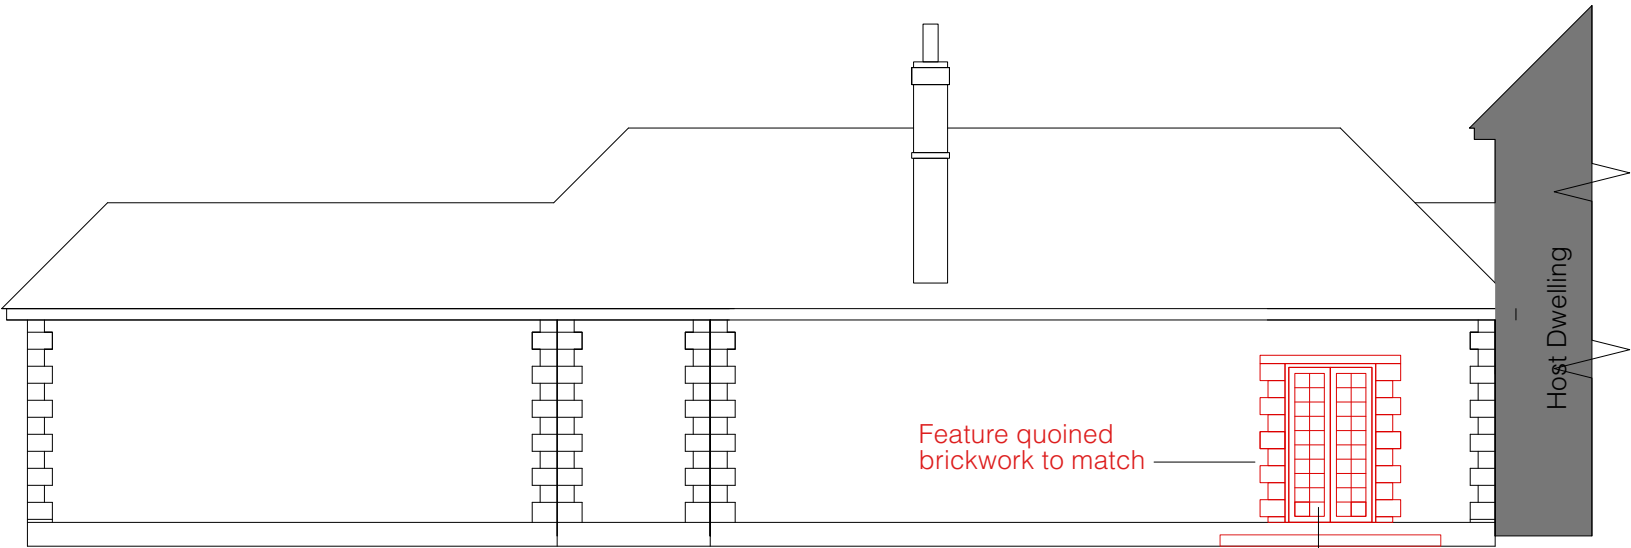

PROPOSED NORTH WEST ELEVATION
Door style similar to annex principal elevation

EXISTING & PROPOSED ELEVATIONS. ELEVATIONS ONLY DETAILED WHERE WORKS ARE BEING PROPOSED.

