Do not scale from this drawing except for planning purposes
Only figured dimensions are to be used
Report any discrepencies to the Architect
If in doubt ask

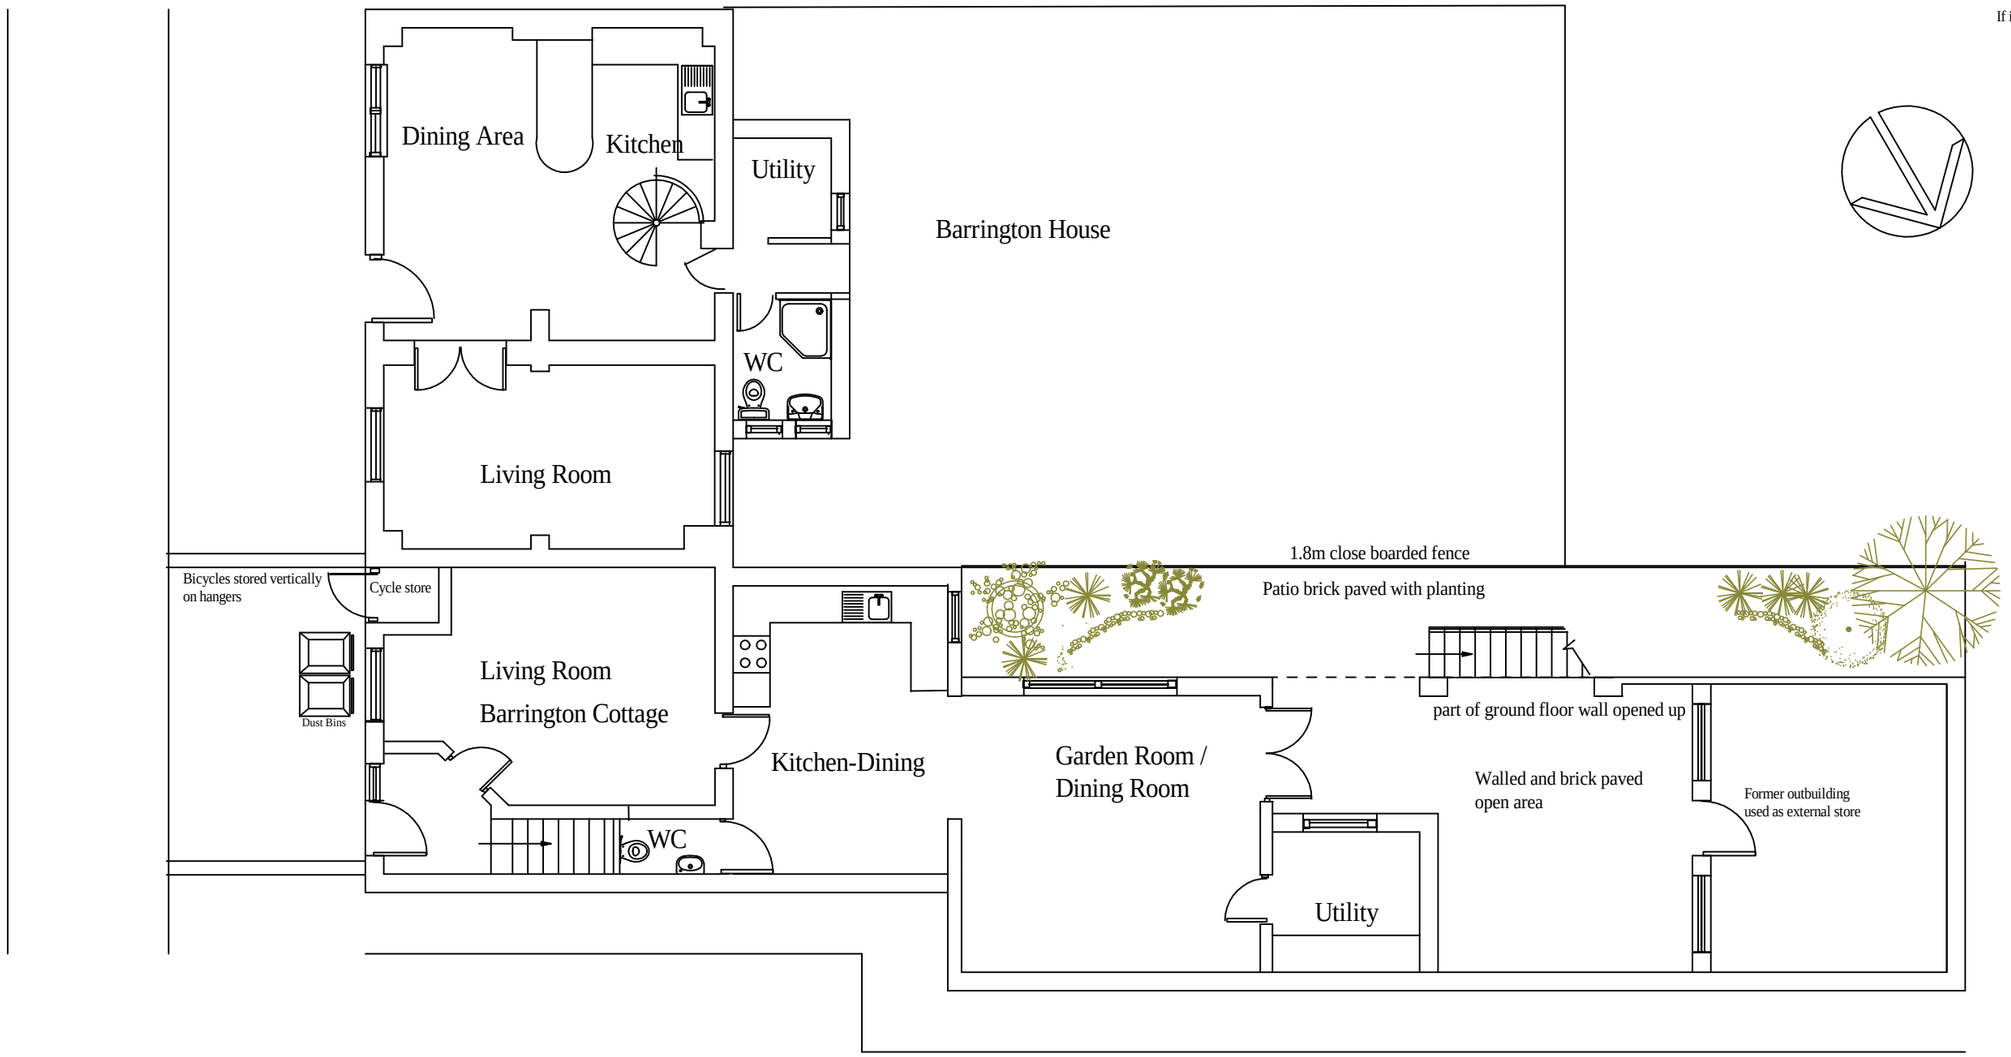

Proposed Ground Floor
Barrington Cottage

E: additional detail added

Project: Barrington Cottage, Horsham, RH13 5S

Drawing: Proposed Ground Floor Plan

Scale: 1:100 @ A3

Number: 1053-21E

This drawing is copyright

PDF created with pdfFactory Pro trial version www.pdffactory.com