Do not scale from this drawing except for planning purposes
Only figured dimensions are to be used
Report any discrepencies to the Architect
If in doubt ask



East Elevation



West Elevation

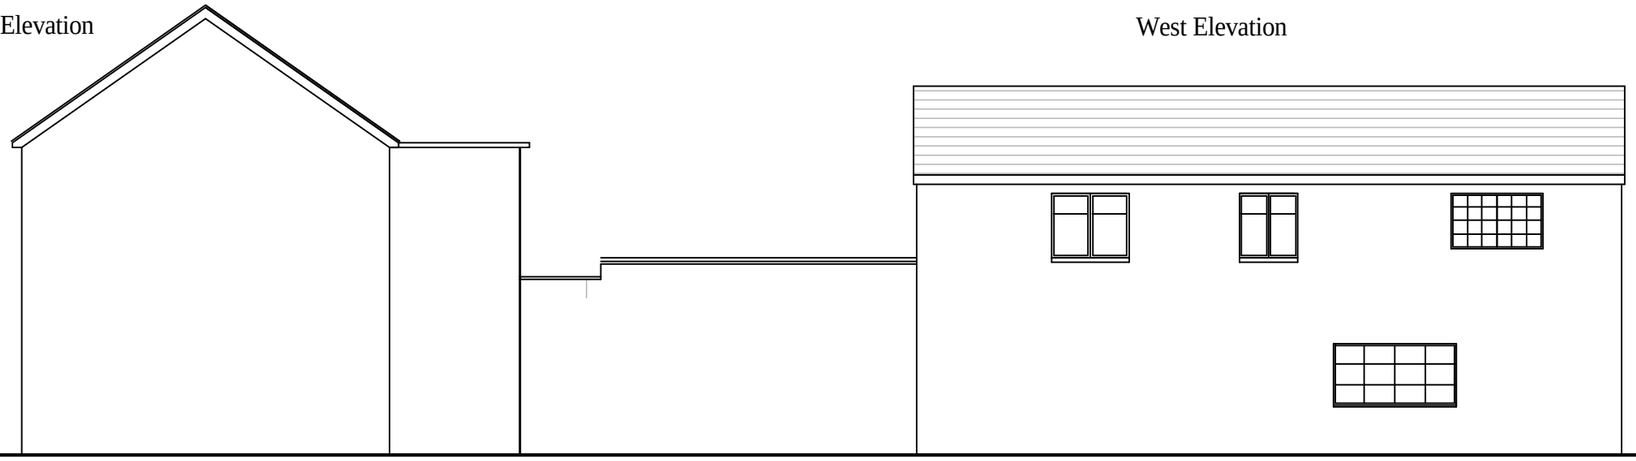

North Elevation



South Elevation

A: additional detail added

Project
Barrington Cottage, Horsham, RH13 5SN

Drawing
Proposed Elevations

Scale
1:100 @ A3

Number
1053-23 A

This drawing is copyright

PDF created with pdfFactory Pro trial version www.pdffactory.com