Do not scale from this drawing except for planning purposes
Only figured dimensions are to be used
Report any discrepencies to the Architect
If in doubt ask

Do not scale from this drawing except for planning purposes
Only figured dimensions are to be used
Report any discrepencies to the Architect
If in doubt ask

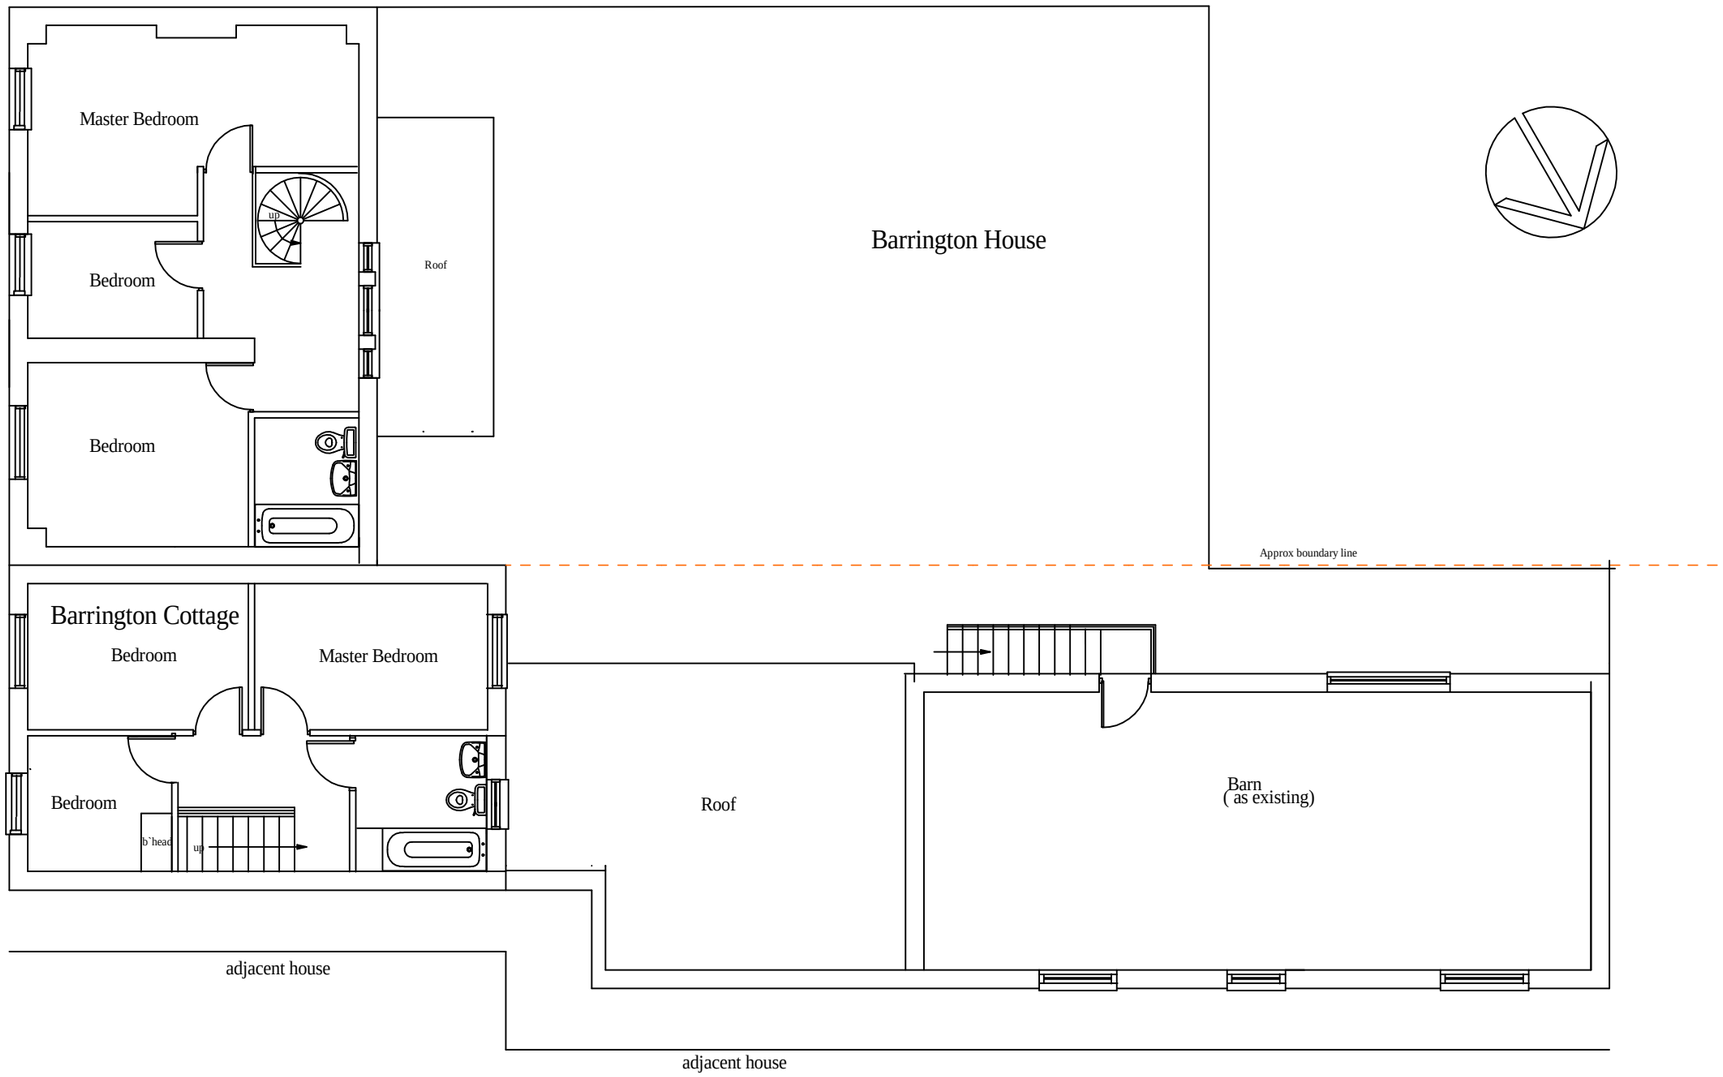

Proposed First Floor

E: additional detail added

Project Barrington House, Cottage, RH13 5SN

Drawing Proposed First Floor Plan

Scale 1:100 @ A3

Number 1053-22E

This drawing is copyright

PDF created with pdfFactory Pro trial version www.pdffactory.com