




Side elevation (East facing) as proposed 1:50

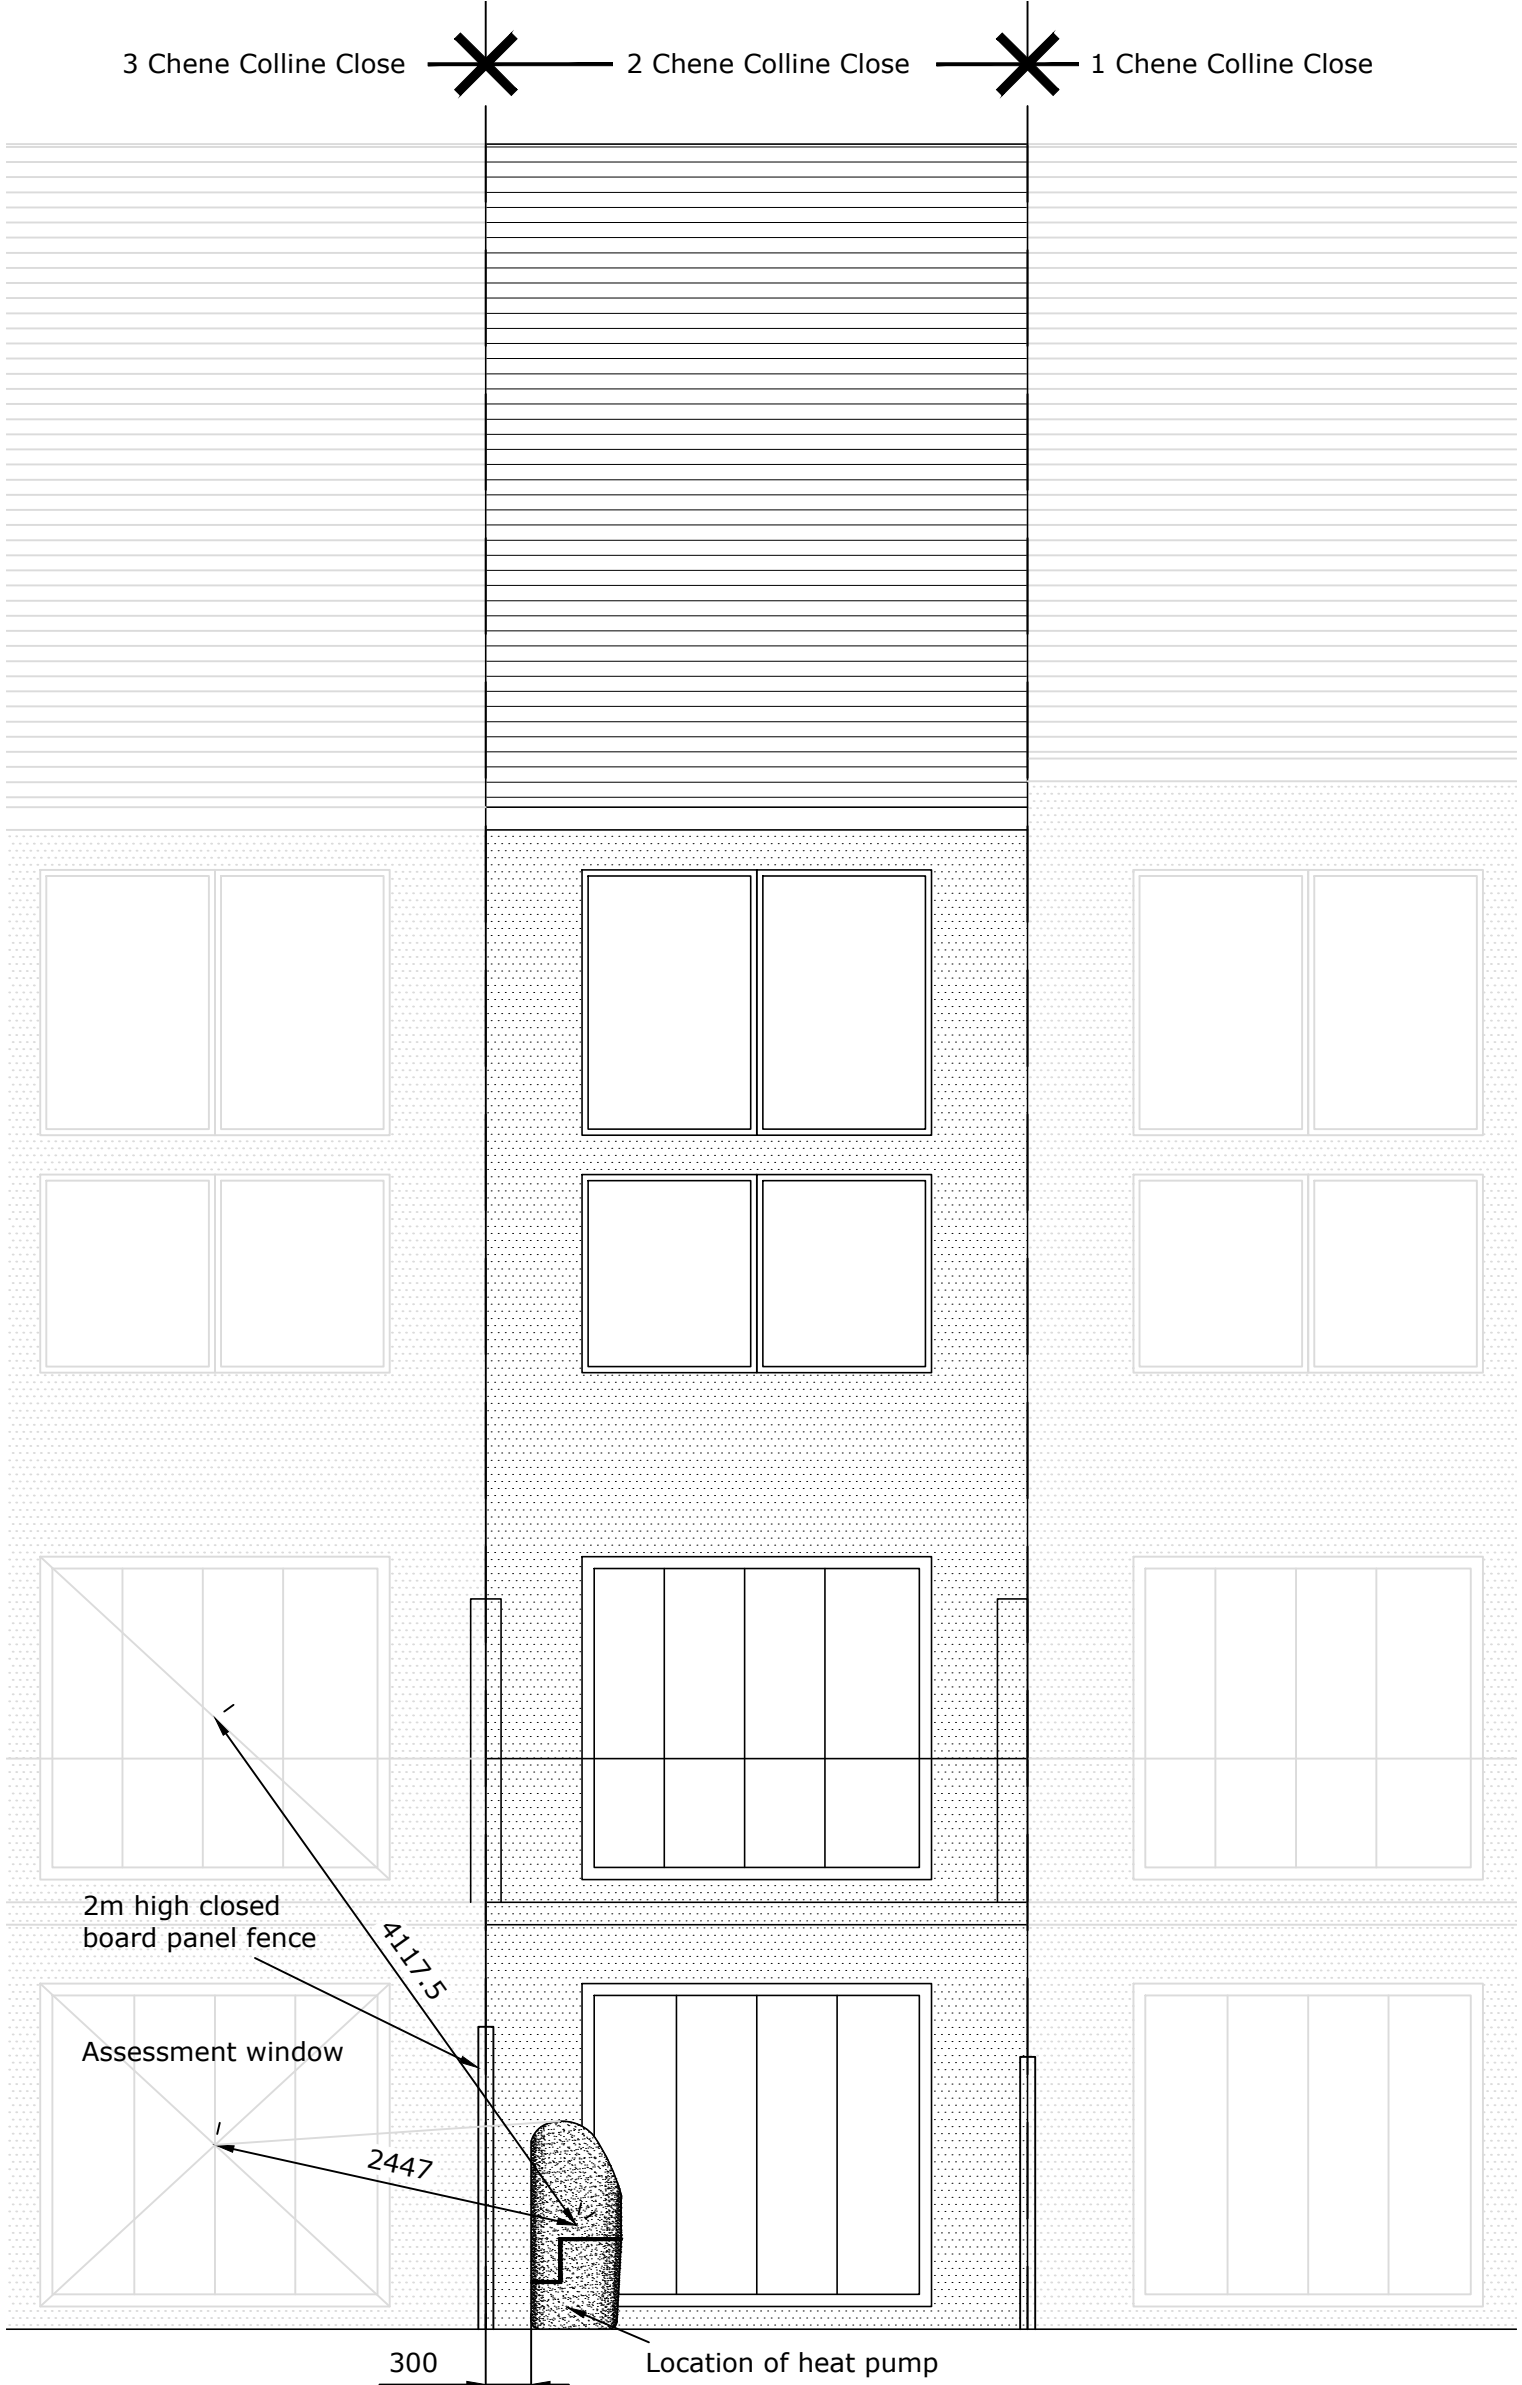

Rear elevation (South facing) as proposed 1:50