

NORTH (**FRONT**) ELEVATION

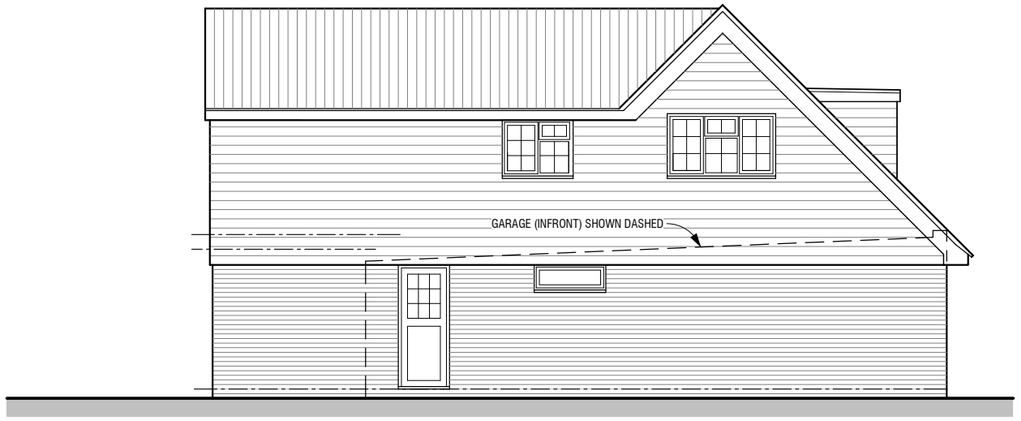

EAST (**SIDE**) ELEVATION



WEST (**SIDE**) ELEVATION



SOUTH (**REAR**) ELEVATION

REVISIONS DATE DESCRIPTION

0 1 2 3 4 5 metres 10

JOB NUMBER 931-24	JOB TITLE 5 Roberts Close, Southwater			
CLIENT Mr & Mrs Mills				
DRAWING TITLE EXISTING ELEVATIONS				
SCALE 1 : 100	DATE	DRAWN NJ	DRAWING NO. A200	REV.

JONES ARCHITECTS .co.uk
(01903) 814614
info@jonesarchitects.co.uk