

NORTH (**FRONT**) ELEVATION




EAST (**SIDE**) ELEVATION




WEST (**SIDE**) ELEVATION

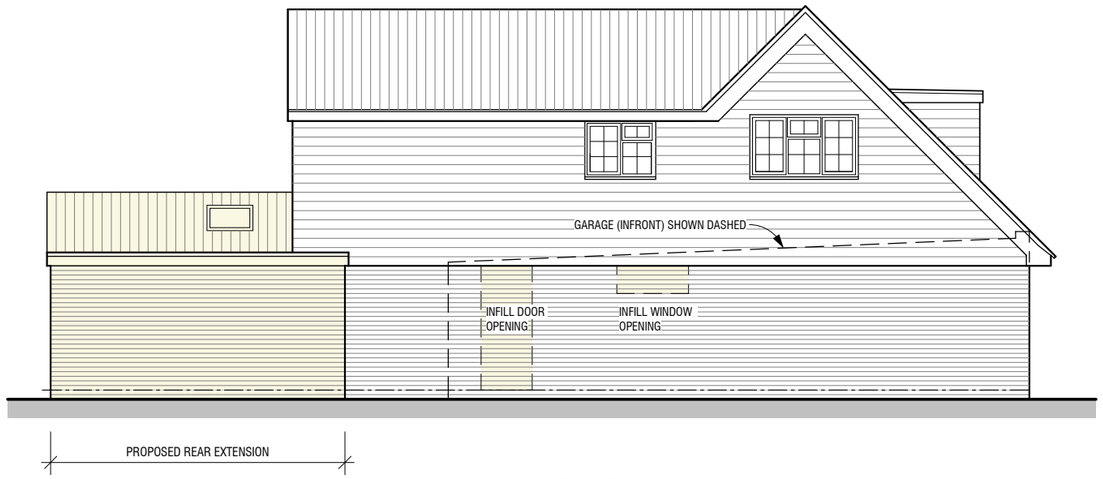


SOUTH (**REAR**) ELEVATION

REVISIONS DATE DESCRIPTION

0 1 2 3 4 5 metres 10

| | | | | |
|---|---|---|---|---|
| JOB NUMBER 931-24 | JOB TITLE 5 Roberts Close, Southwater | | | |
| CLIENT Mr & Mrs Mills | | | | |
| DRAWING TITLE PROPOSED ELEVATIONS | | | | |
| SCALE 1 : 100 | DATE | DRAWN NJ | DRAWING NO. A210 | REV. |

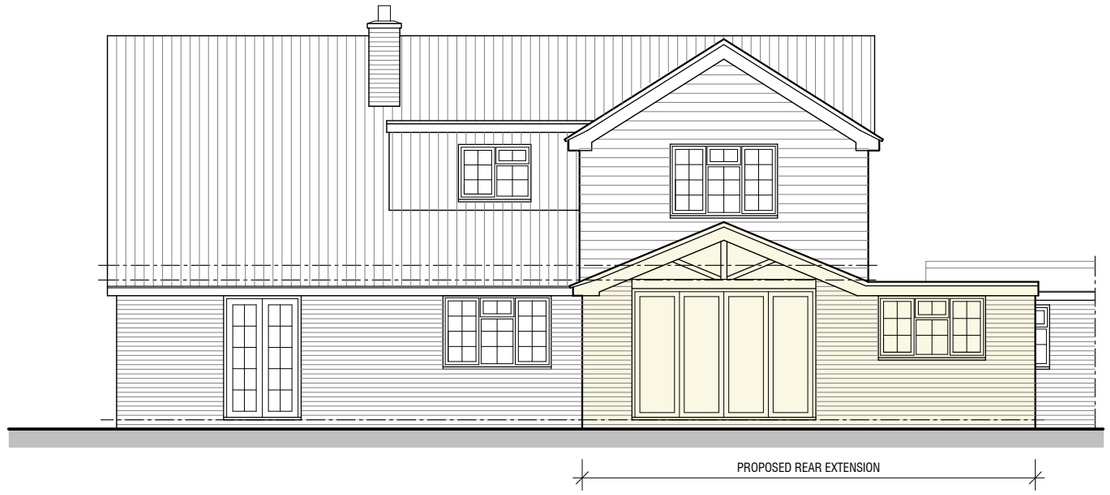JONES RCHITECTS .co.uk
(01903) 814614
info@jonesarchitects.co.uk