HOADS, CHESWORTH LANE, HORSHAM.

HA24/08

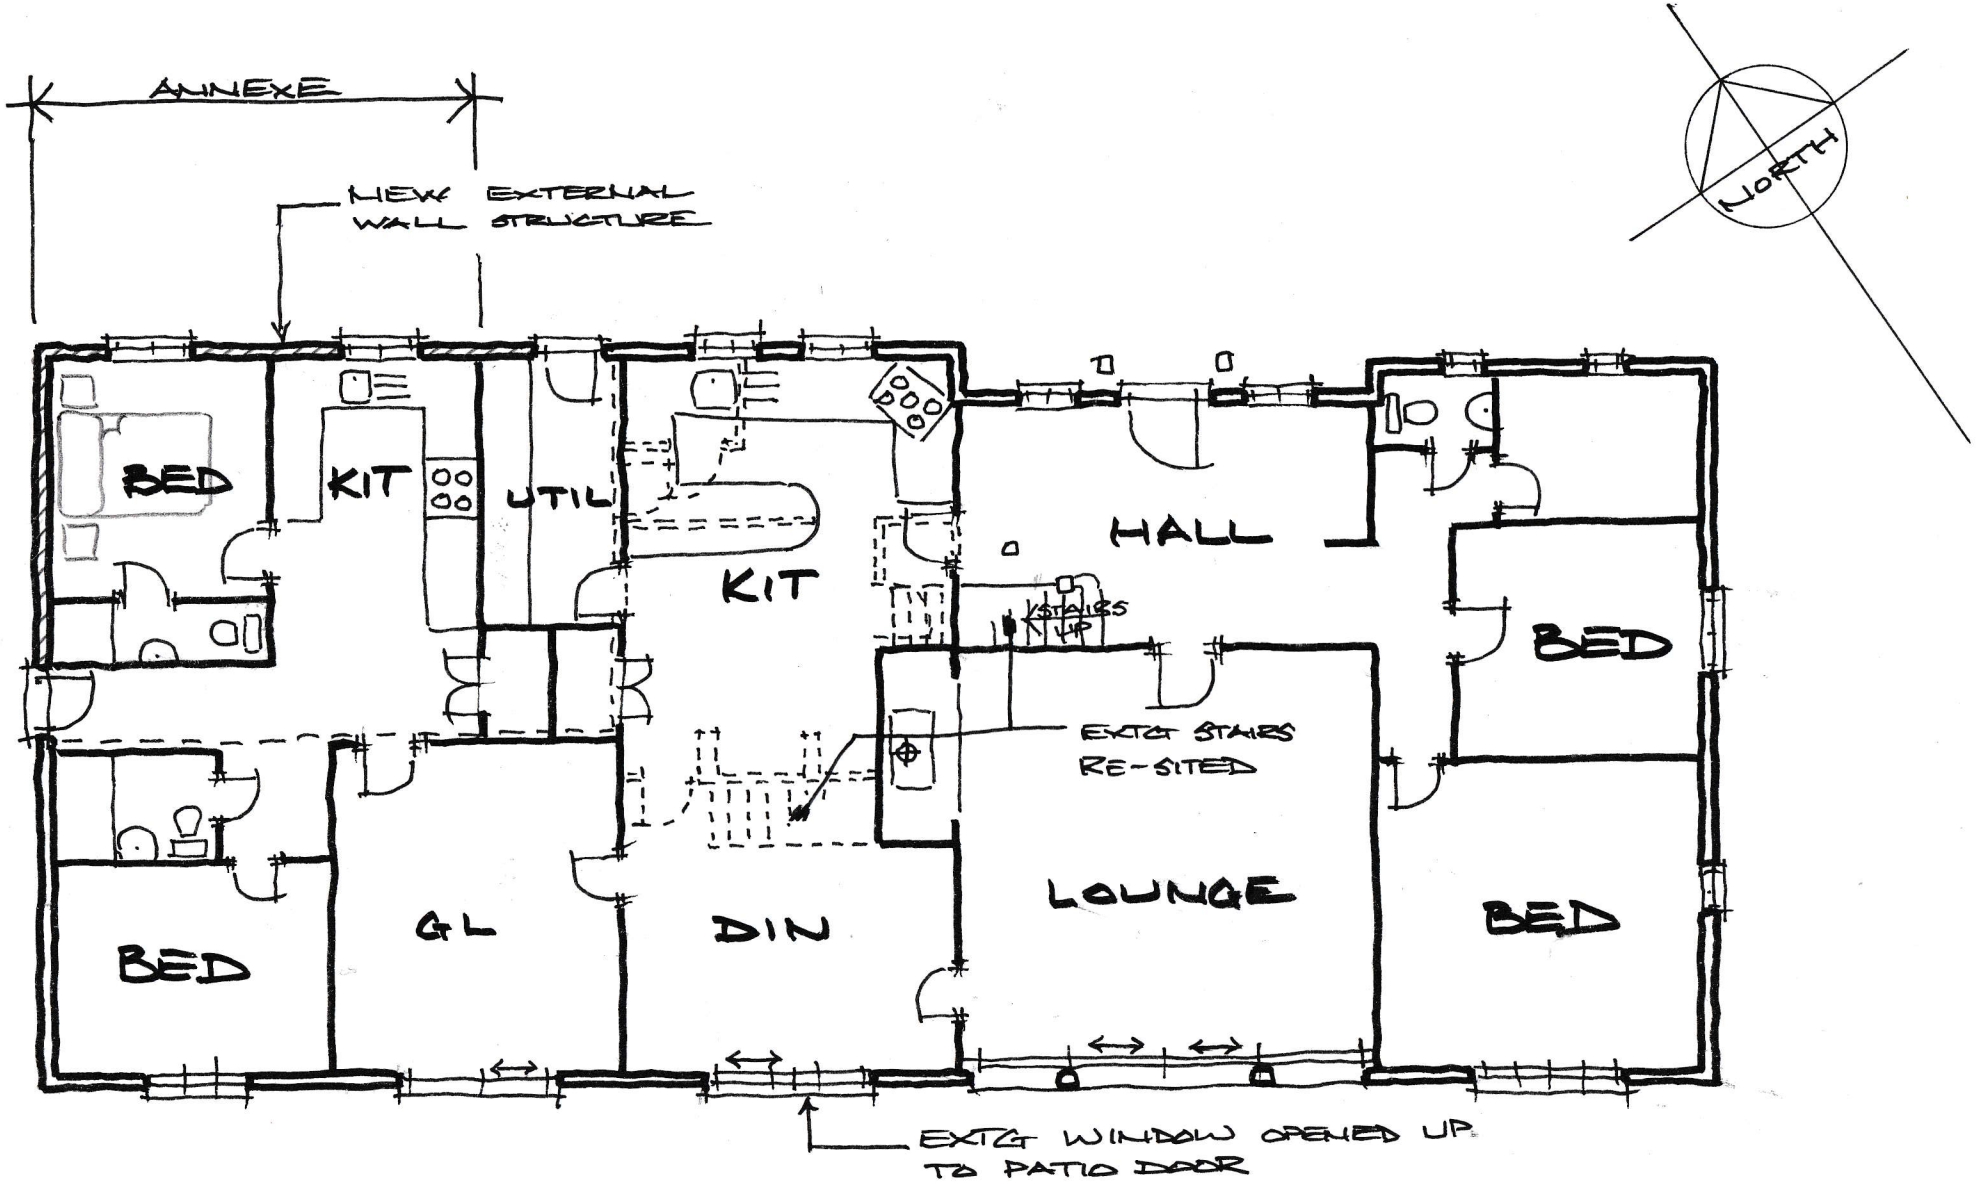

GROUND FLOOR (AS PROPOSED) SCALE 1:100 PRINT AT A4 SIZE

SCALEBAR (m)

0 1 2 3 4 5 10 15

HA24/08