


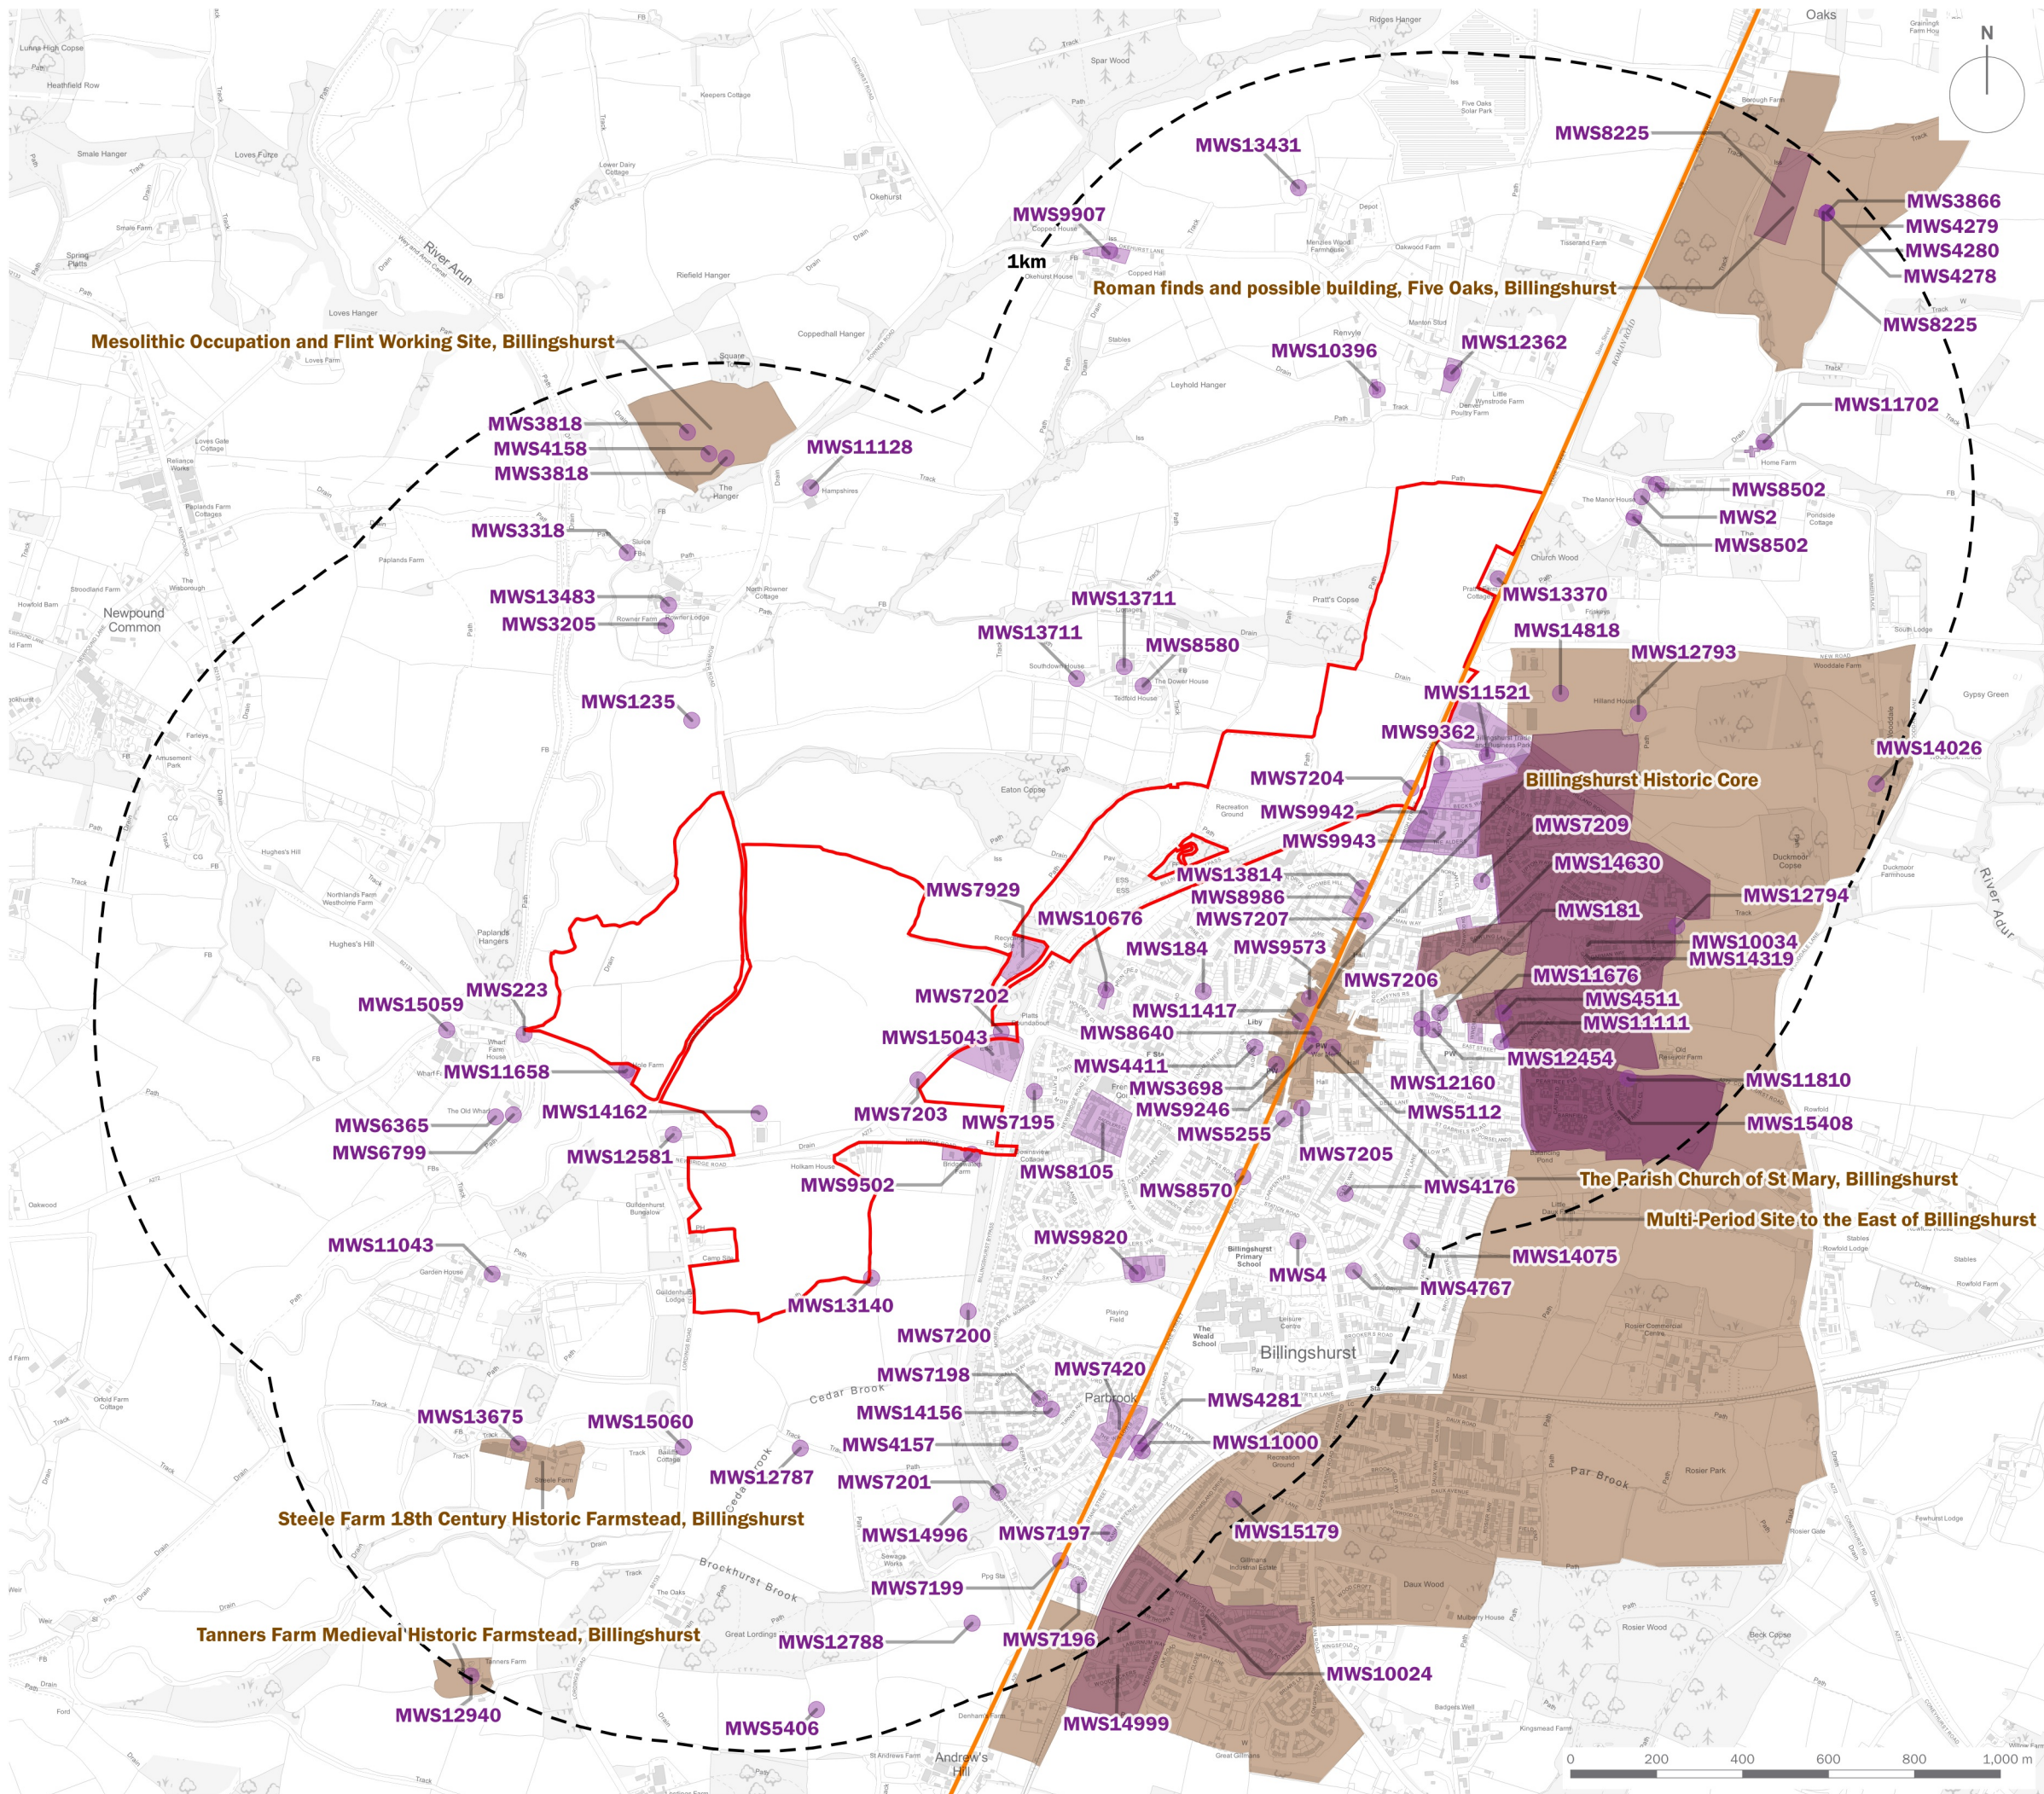

- Site Boundary
- 1km Study Area
- HER Monument
- Archaeological Notification Area
- Roman Road

client

Highwood Group Ltd

project title

Land at Billingshurst

drawing title

Figure 11.2 HER Records

date	09 JANUARY 2026	drawn by	JGr
drawing number	edp8070_d002a	checked	ABr
scale	1:15,000 @ A3	QA	DJo

edp the environmental dimension partnership

Registered office: 01285 740427 - www.edp-uk.co.uk - info@edp-uk.co.uk